



New Project Information

The City of Rocklin has begun processing the below referenced application(s) for project approval. The request is now being reviewed for compliance with the requirements and regulations of relevant City, State, and Federal agencies, and Utility providers. Once any issues have been resolved notice will be provided to alert neighbors and interested parties of the availability of project information, the opportunity to comment on a project, and of any pending review or action.

Application Received: July 19, 2024

Project Name and Requested Approvals:

QUICK QUACK CARWASH - LONETREE BLVD
DESIGN REVIEW, DR2024-0003
CONDITIONAL USE PERMIT, U2024-0005

Staff Description of Project:

This application requests approval for a Design Review and Conditional Use Permit to develop a 3,588 square foot car wash facility with vacuums, parking, landscape, utility connections, and exterior lighting.

Location:

The subject site is located southwest of the intersection of Lonetree Boulevard and Sunset Boulevard. APN 017-284-004-000.

Existing Land Use Designations:

The property is zoned Planned Development Business Professional/Commercial (PD- BP/C).
The General Plan designation is Retail Commercial (RC).

This project ____ **does** / **XX** **does not** require modification or change of the land use designations and regulations currently applicable to the project site.

Compliance with the California Environmental Quality Act:


A preliminary review of this project pursuant to the California Environmental Quality Act (CEQA) Section 15332 Infill Development has tentatively identified a Categorical Exemption as the appropriate level of environmental review for this project.

Applicant & Property Owner:


The applicant is Vance Shannon with Quick Quack and the property owner is David Wilson

Attached Information:

For additional detail please see the attached information from the project application form and the submitted application exhibits.

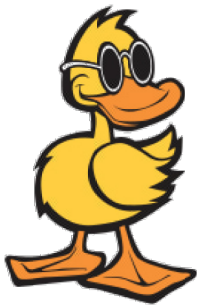

PROJECT #26-649
SW SUNSET BLVD. AND LONETREE BLVD.
ROCKLIN, CA 95765

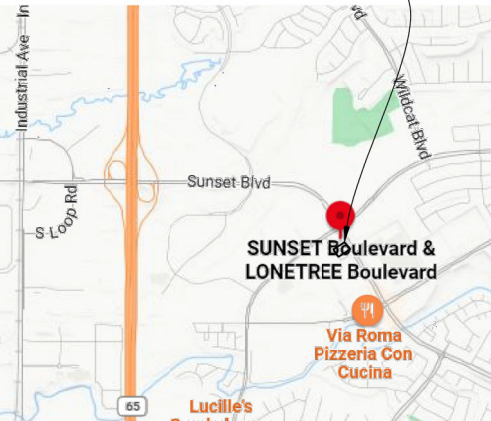
PROJECT DIRECTORY		PROJECT SUMMARY		SHEET INDEX				APPLICABLE CODES & STANDARDS
APPLICANT	QUICK QUACK CAR WASH 1380 LEAD HILL BLVD, #260 ROSEVILLE, CA. 95661 PHONE:916-472-8689 EMAIL:camerond@dontdrivedirty.com CONTACT: CAMERON DRENNAN	PROJECT ADDRESS:	SW SUNSET BLVD & LONETREE BLVD, ROCKLIN, CA 95765 502-87-1668 PD-BP/C PD-BP/C 1.153 AC (+/-50225 SF)	SHEET LIST	DESCRIPTION	SHEET LIST	DESCRIPTION	1. ALL WORK SHALL COMPLY WITH REGULATIONS, CODES AND AUTHORITIES OF THE: 2022 CALIFORNIA BUILDING CODE (CBC/IBC) 2022 CALIFORNIA MECHANICAL CODE (CMC/MNC) 2022 CALIFORNIA PLUMBING CODE (CPC/MPC) 2022 CALIFORNIA ELECTRICAL CODE (CEC/NEC) 2022 CALIFORNIA FIRE CODE (FC) 2022 CALIFORNIA ENERGY CODE (CEC/T24) 2022 BUILDING ENERGY EFFICIENCY STANDARD (BEEES) 2022 GREEN BUILDING STANDARDS CODE 2. ALL CODES TO BE USED IN CONJUNCTION WITH THE LOCAL AMENDMENTS - ORDINANCE XXXX-XX. 3. ALL WORK SHALL COMPLY WITH THE LATEST EDITIONS OF THE ADOPTED BUILDING REGULATIONS FOR THE LOCAL GOVERNING AGENCIES: A) PLANNING DEPARTMENT B) BUILDING INSPECTION DIVISION C) PUBLIC WORKS DEPARTMENT D) ENVIRONMENTAL HEALTH DIVISION E) FIRE DEPARTMENT
		QUICK QUACK PARKING VACUUM STALL PARKING: PARKING STALLS: TOTAL PARKING: CARWASH BUILDING AREA: TOTAL PROPOSED CANOPY AREA: TOTAL PROPOSED ENCLOSURE AREA: TOTAL COMBINED AREA: F.A.R. OF AREA OF WORK: PROPOSED CARWASH AREA: NUMBER OF STORIES: BUILDING HEIGHT: CONSTRUCTION TYPE: OCCUPANCY GROUP: SPRINKLERS: PROPOSED PAY STATION CANOPY AREA NUMBER OF STORIES: BUILDING HEIGHT: CONSTRUCTION TYPE: OCCUPANCY GROUP: SPRINKLERS: PROPOSED VACUUM CANOPY AREA NUMBER OF STORIES: BUILDING HEIGHT: CONSTRUCTION TYPE: OCCUPANCY GROUP: SPRINKLERS: PROPOSED TRASH ENCLOSURE AREA NUMBER OF STORIES: BUILDING HEIGHT: CONSTRUCTION TYPE: OCCUPANCY GROUP: SPRINKLERS: PROPOSED VACUUM ENCLOSURE AREA NUMBER OF STORIES: BUILDING HEIGHT: CONSTRUCTION TYPE: OCCUPANCY GROUP: SPRINKLERS:	18 STALLS (1 ADA) 3 STALLS (1 ADA) 21 STALLS 3588 SF 3454 SF 304 SF 7442 SF 20 F.A.R. 3588 SF 1 STORY 2'-0" VB B NO 752 S.F. 1 STORY 4'-4" VB B NO 181 S.F. 1 STORY 11'-0" VB N/A NO 122 S.F. 1 STORY 11'-0" VB N/A NO ALLOWABLE AREA ANALYSIS ALLOWABLE AREAS PER CBC TABLE 602) CAR WASH BUILDING: PAY STATION CANOPY: VACUUM CANOPY: TRASH ENCLOSURE: VACUUM ENCLOSURE: AGGREGATE AREA PER CBC 503.12: ALLOWABLE AREA:					
ARCHITECT OF RECORD:	BARGHAUSEN ENGINEERS 18215 72ND AVENUE SOUTH KENT, WA 98032 PHONE: (425) 251-6222 EMAIL: dgoolwin@barghausen.com CONTACT: DAN GOALWIN							PROJECT SCOPE THE PROJECT CONSISTS OF BUT IS NOT LIMITED TO: CONSTRUCTION OF: NEW CAR WASH FACILITY, INCLUDING BUT NOT LIMITED TO: NEW CONCRETE WALKS, DRIVE AISLES, CURBS, LANDSCAPING, VACUUM STATIONS, UTILITIES, AND ALL ASSOCIATED FIXTURES, FURNISHINGS AND EQUIPMENT.
CONST. MANAGER:	QUICK QUACK CAR WASH 1380 LEAD HILL BLVD., STE. 260 ROSEVILLE, CA 95661 PHONE:(916) 472-8689 EMAIL:cterry@dontdrivedirty.com CONTACT: CHAD TERRY							
CIVIL:	AMS ASSOCIATES INC. 801 Ygnacio Valley Road, Suite 220 Walnut Creek, CA 94596 PHONE:(925)-943-2777 EMAIL:robert@amsassociates.us CONTACT: Robert Burdue							DEFERRED SUBMITTALS
LANDSCAPE ARCHITECT:	OLIVE STREET LANDSCAPE 125 OLIVE STREET PETALUMA, CA. 94952 PHONE:707-280-8990 EMAIL:rscac@sbcglobal.net CONTACT: ROD SCACCALOSI							SEPARATE SUBMITTAL ITEMS - SIGNAGE OTHER THAN ADA REQUIRED SIGNS. - CONCRETE HOLLOW CORE PLANKS. NOTE: INSTALLATION OF DEFERRED APPROVAL ITEMS SHALL NOT BE STARTED UNTIL CONTRACTOR'S DRAWINGS, SPECIFICATIONS AND ENGINEERING CALCULATIONS FOR THE ACTUAL SYSTEMS TO BE INSTALLED HAVE BEEN ACCEPTED AND APPROVED BY THE ARCHITECT OR ENGINEER AND THE GOVERNING AGENCY AOR TO COORDINATE WITH MANUFACTURER FOR CONCURRENT SUBMITTAL.
STRUCTURAL ENGINEER:	MARTIN CONSULTING GROUP 2204 PLAZA DRIVE - #130 ROCKLIN, CA. 95765 PHONE:916-256-4816 EMAIL:jonm@martinconsultinggroup.biz CONTACT: JON MARTIN							VICINITY MAP PROJECT LOCATION 
MECHANICAL:	SACRAMENTO ENGINEERING CONSULTANTS 10555 OLD PLACERVILLE ROAD SACRAMENTO, CA. 95827 PHONE:916-368-4468 EMAIL:elias@saceng.com CONTACT: ELIAS HERMOSILLO	OCCUPANT LOAD ANALYSIS Xref .\xref\x-occupant load.dwg						
PLUMBING:	SACRAMENTO ENGINEERING CONSULTANTS 10555 OLD PLACERVILLE ROAD SACRAMENTO, CA. 95827 PHONE:916-368-4468 EMAIL:elias@saceng.com CONTACT: ELIAS HERMOSILLO							
ELECTRICAL:	SACRAMENTO ENGINEERING CONSULTANTS 10555 OLD PLACERVILLE ROAD SACRAMENTO, CA. 95827 PHONE:916-368-4468 EMAIL:cgilland@saceng.com CONTACT: CHRIS GILLAND							
				TOTAL: 23				


$$1'' = 20'-0''$$


CONSTRUCTING A NEW QUICK QUACK WASH FACILITY ON AN UNDEVELOPED SITE, NEW BUILDING CONSTRUCTED ALONG WITH DRIVE LANES FOR PAYING AND VACUUM STALLS, CONCRETE SIDEWALK ON SITE, CURBS, LANDSCAPING, VACUUM STATIONS WITH CANOPIES, UTILITIES AND ALL ASSOCIATED FIXTURES, FURNISHINGS AND EQUIPMENT AND SIGNAGE.

- | | |
|---|--|
|  | WALKWAY |
|  | LANDSCAPE AREA |
|  | PAY AND VACUUM CANOPY |
|  | FLOOD ZONE |
|  | INDICATES NUMBER OF PARKING SPACES |
|  | LIGHT STAND. REFERENCE ELECTRICAL DRAWINGS |
|  | SLOPE DOWNWARD SYMBOL |


Job Number 23452	 Barghausen Consulting Engineers, Inc. 18215 72nd Avenue South Kent, WA 98032 425.251.6222 barghausen.com	Designed <u>RC</u> Drawn <u>RC</u> Checked <u>MU</u> Approved <u>DG</u> Date <u> </u>	Scale: Horizontal As Noted Vertical	For: QUICK QUACK CAR WASH 6020 WEST OAKS BLVD SUITE 300 ROCKLIN, CA 95765	Title: SITE PLAN QUICK QUACK CAR WASH NO. 26-649 SW SUNSET BLVD. AND LONETREE BLVD. ROCKLIN, CA 95765	No. <u> </u> Date <u> </u> By <u> </u> Ckd. <u> </u> Appr. <u> </u> Revision <u> </u>
		Sheet A1.00				

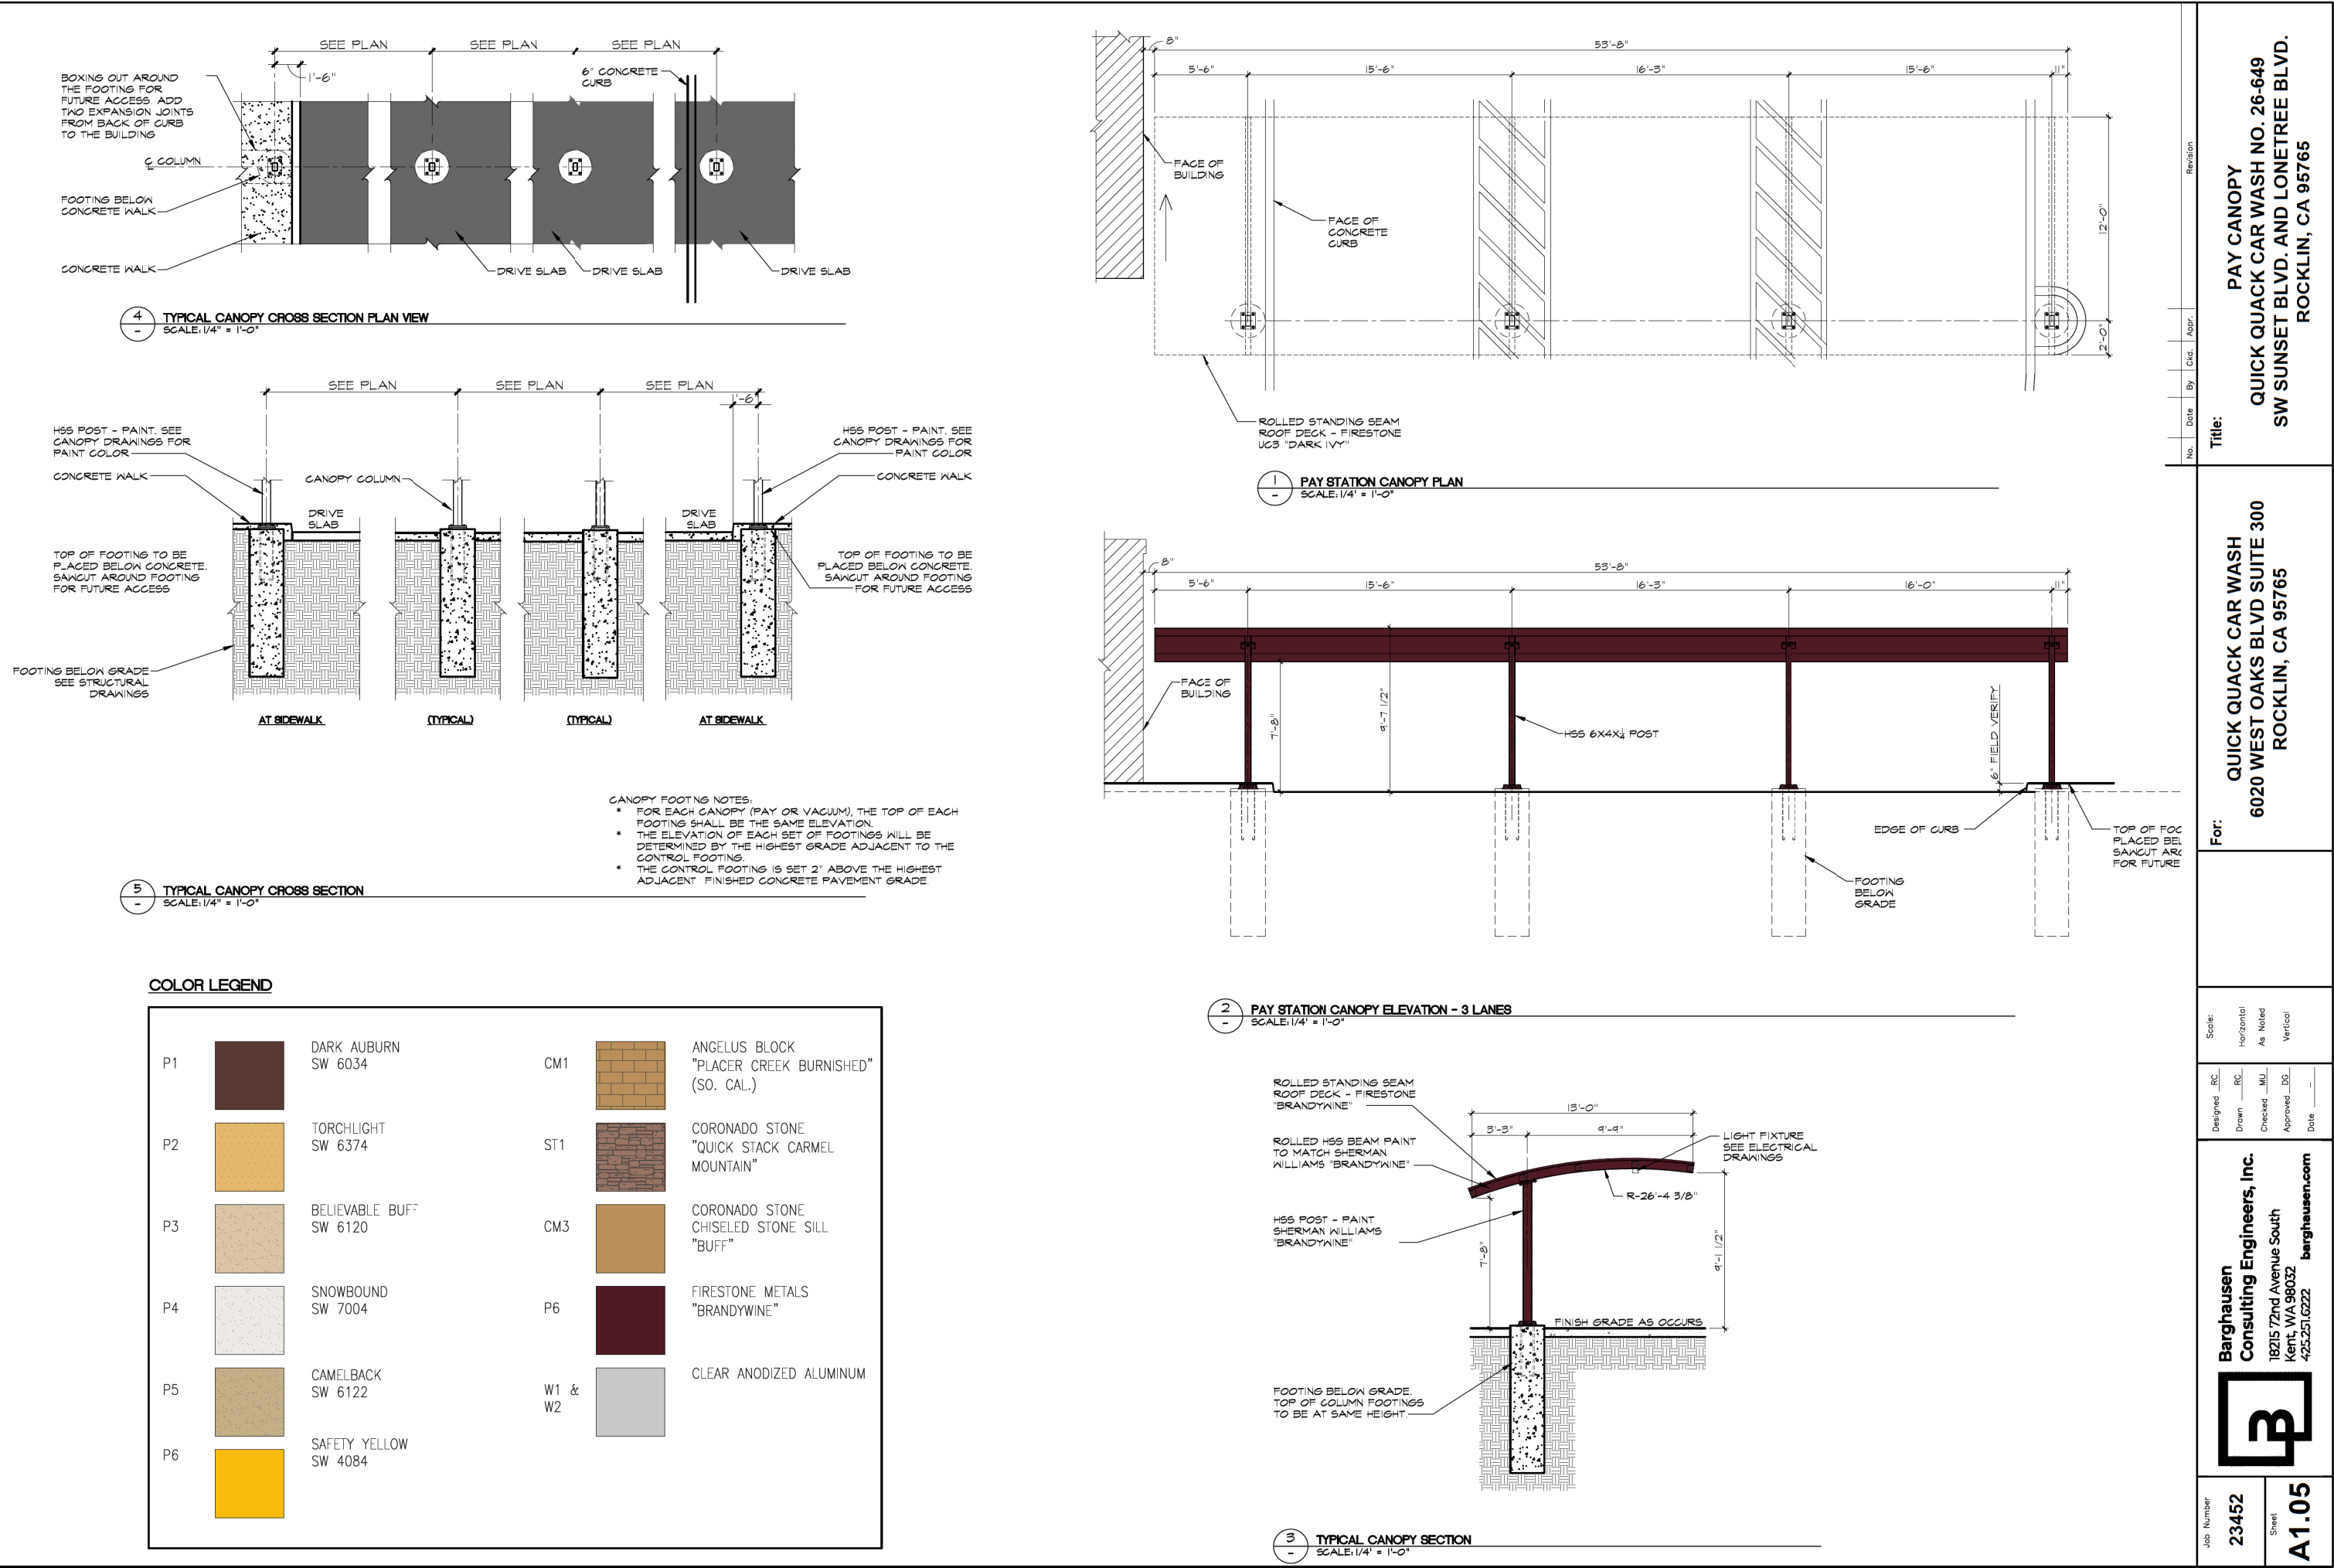


Job Number 23452		Sheet A1.05		Barghausen Consulting Engineers, Inc. 18215 72nd Avenue South Kent, WA 98032 425.251.6222 barghausen.com		For: QUICK QUACK CAR WASH 6020 WEST OAKS BLVD SUITE 300 ROCKLIN, CA 95765		Title: PAY CANOPY QUICK QUACK CAR WASH NO. 26-649 SW SUNSET BLVD. AND LONETREE BLVD. ROCKLIN, CA 95765	
Designed RC		Drawn RC		Checked MU		Approved DG		Date 7/3/2024	
Scale: Horizontal As Noted		Scale: Vertical As Noted		Revision		No.		Date	
By		Ckd.		Appr.		No.		Date	

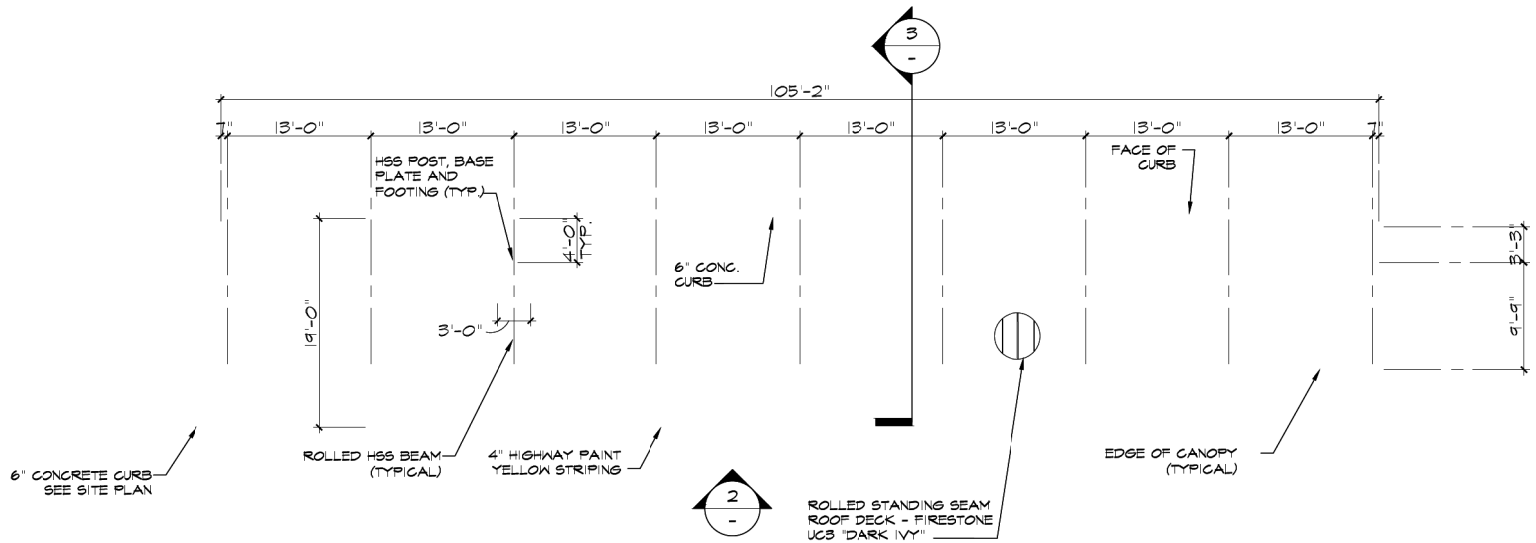

1
-
WEST VACUUM CANOPY PLAN
SCALE: 1/8" = 1'-0"

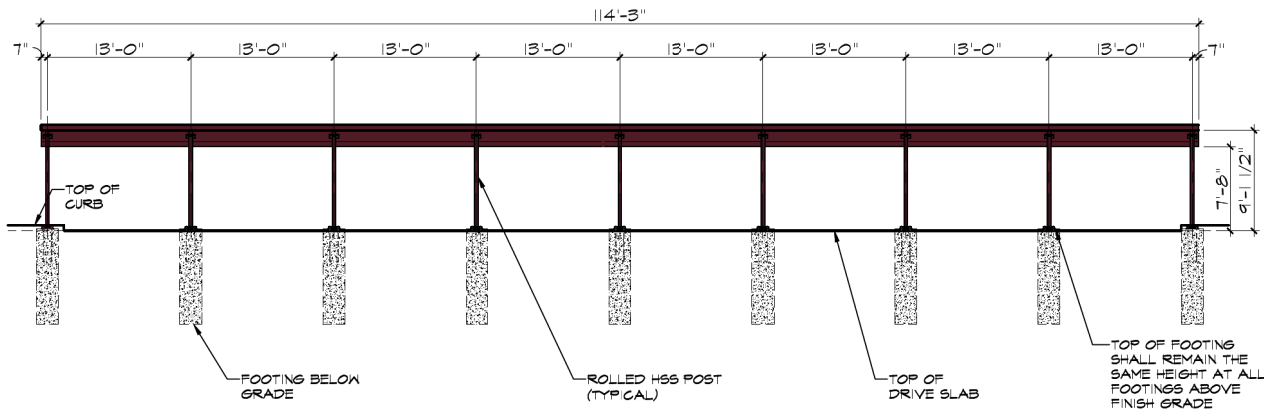

2
-
WEST VACUUM CANOPY ELEVATION
SCALE: 1/8" = 1'-0"


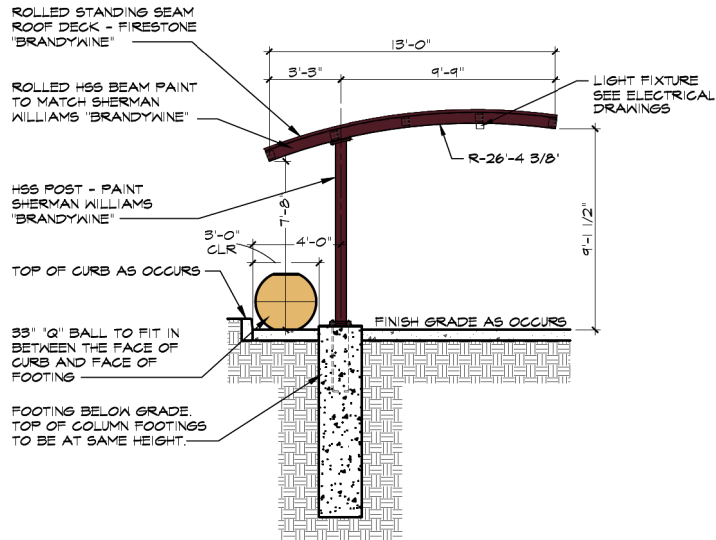


3
-
TYPICAL CANOPY SECTION
SCALE: 1/4" = 1'-0"

COLOR LEGEND

P1		DARK AUBURN SW 6C34	CM1		ANGELUS BLOCK "PLACER CREEK BURNISHED" (SO. CAL.)
P2		TORCHLIGHT SW 6374	ST1		CORONADO STONE "QUICK STACK CARMEL MOUNTAIN"
P3		BELIEVABLE BUFF SW 6120	CM3		CORONADO STONE CHISELED STONE SILL "BUF-"
P4		SNOWBOUND SW 7C04	P6		FIRESTONE METALS "BRANDYWINE"
P5		CAMELBACK SW 6122	W1 & W2		CLEAR ANODIZED ALUMINUM
P6		SAFETY YELLOW SW 4C84			

Job Number 23452		Sheet A106.A	
Barghausen Consulting Engineers, Inc. 18215 72nd Avenue South Kent, WA 98032 425.251.6222 barghausen.com			
For: QUICK QUACK CAR WASH 6020 WEST OAKS BLVD SUITE 300 ROCKLIN, CA 95765		Title: CANOPY ELEVATIONS QUICK QUACK CAR WASH NO. 26-649 SW SUNSET BLVD. AND LONETREE BLVD. ROCKLIN, CA 95765	
Designed RC		Checked MU	
Drawn RC		Approved DG	
Date		Date	
Scale: Horizontal As Noted Vertical		Revision	

  

P1		DARK AUBURN SW 6034	CM1		ANGELUS BLOCK "PLACER CREEK BURNISHED" (SO. CAL.)
P2		TORCHLIGHT SW 6374	ST1		CORONADO STONE "QUICK STACK CARMEL MOUNTAIN"
P3		BELIEVABLE BUFF SW 6120	CM3		CORONADO STONE CHISELED STONE SILL "BUFF"
P4		SNOWBOUND SW 7004	P6		FIRESTONE METALS "BRANDYWINE"
P5		CAMELBACK SW 6122	W1 & W2		CLEAR ANODIZED ALUMINUM
P6		SAFETY YELLOW SW 4084			

No.	Date	By	Ckd.	Appr.	Revision
-----	------	----	------	-------	----------

Title:

**e: EAST CANOPY ELEVATION
QUICK QUACK CAR WASH NO. 26-649
SW SUNSET BLVD. AND LONETREE BLVD.
ROCKLIN, CA 95765**

For: **QUICK QUACK CAR WASH**
6020 WEST OAKS BLVD SUITE 300
ROCKLIN, CA 95765

Scale:


Designed	RC
Drawn	RC
Checked	MU
Approved	DG
Date	-

**Barghausen
Consulting Engineers, Inc.**
18215 72nd Avenue South
Kent, WA 98032
425-251-6222 barghausen.com



Job Number
23452

Sheet
A1.06B

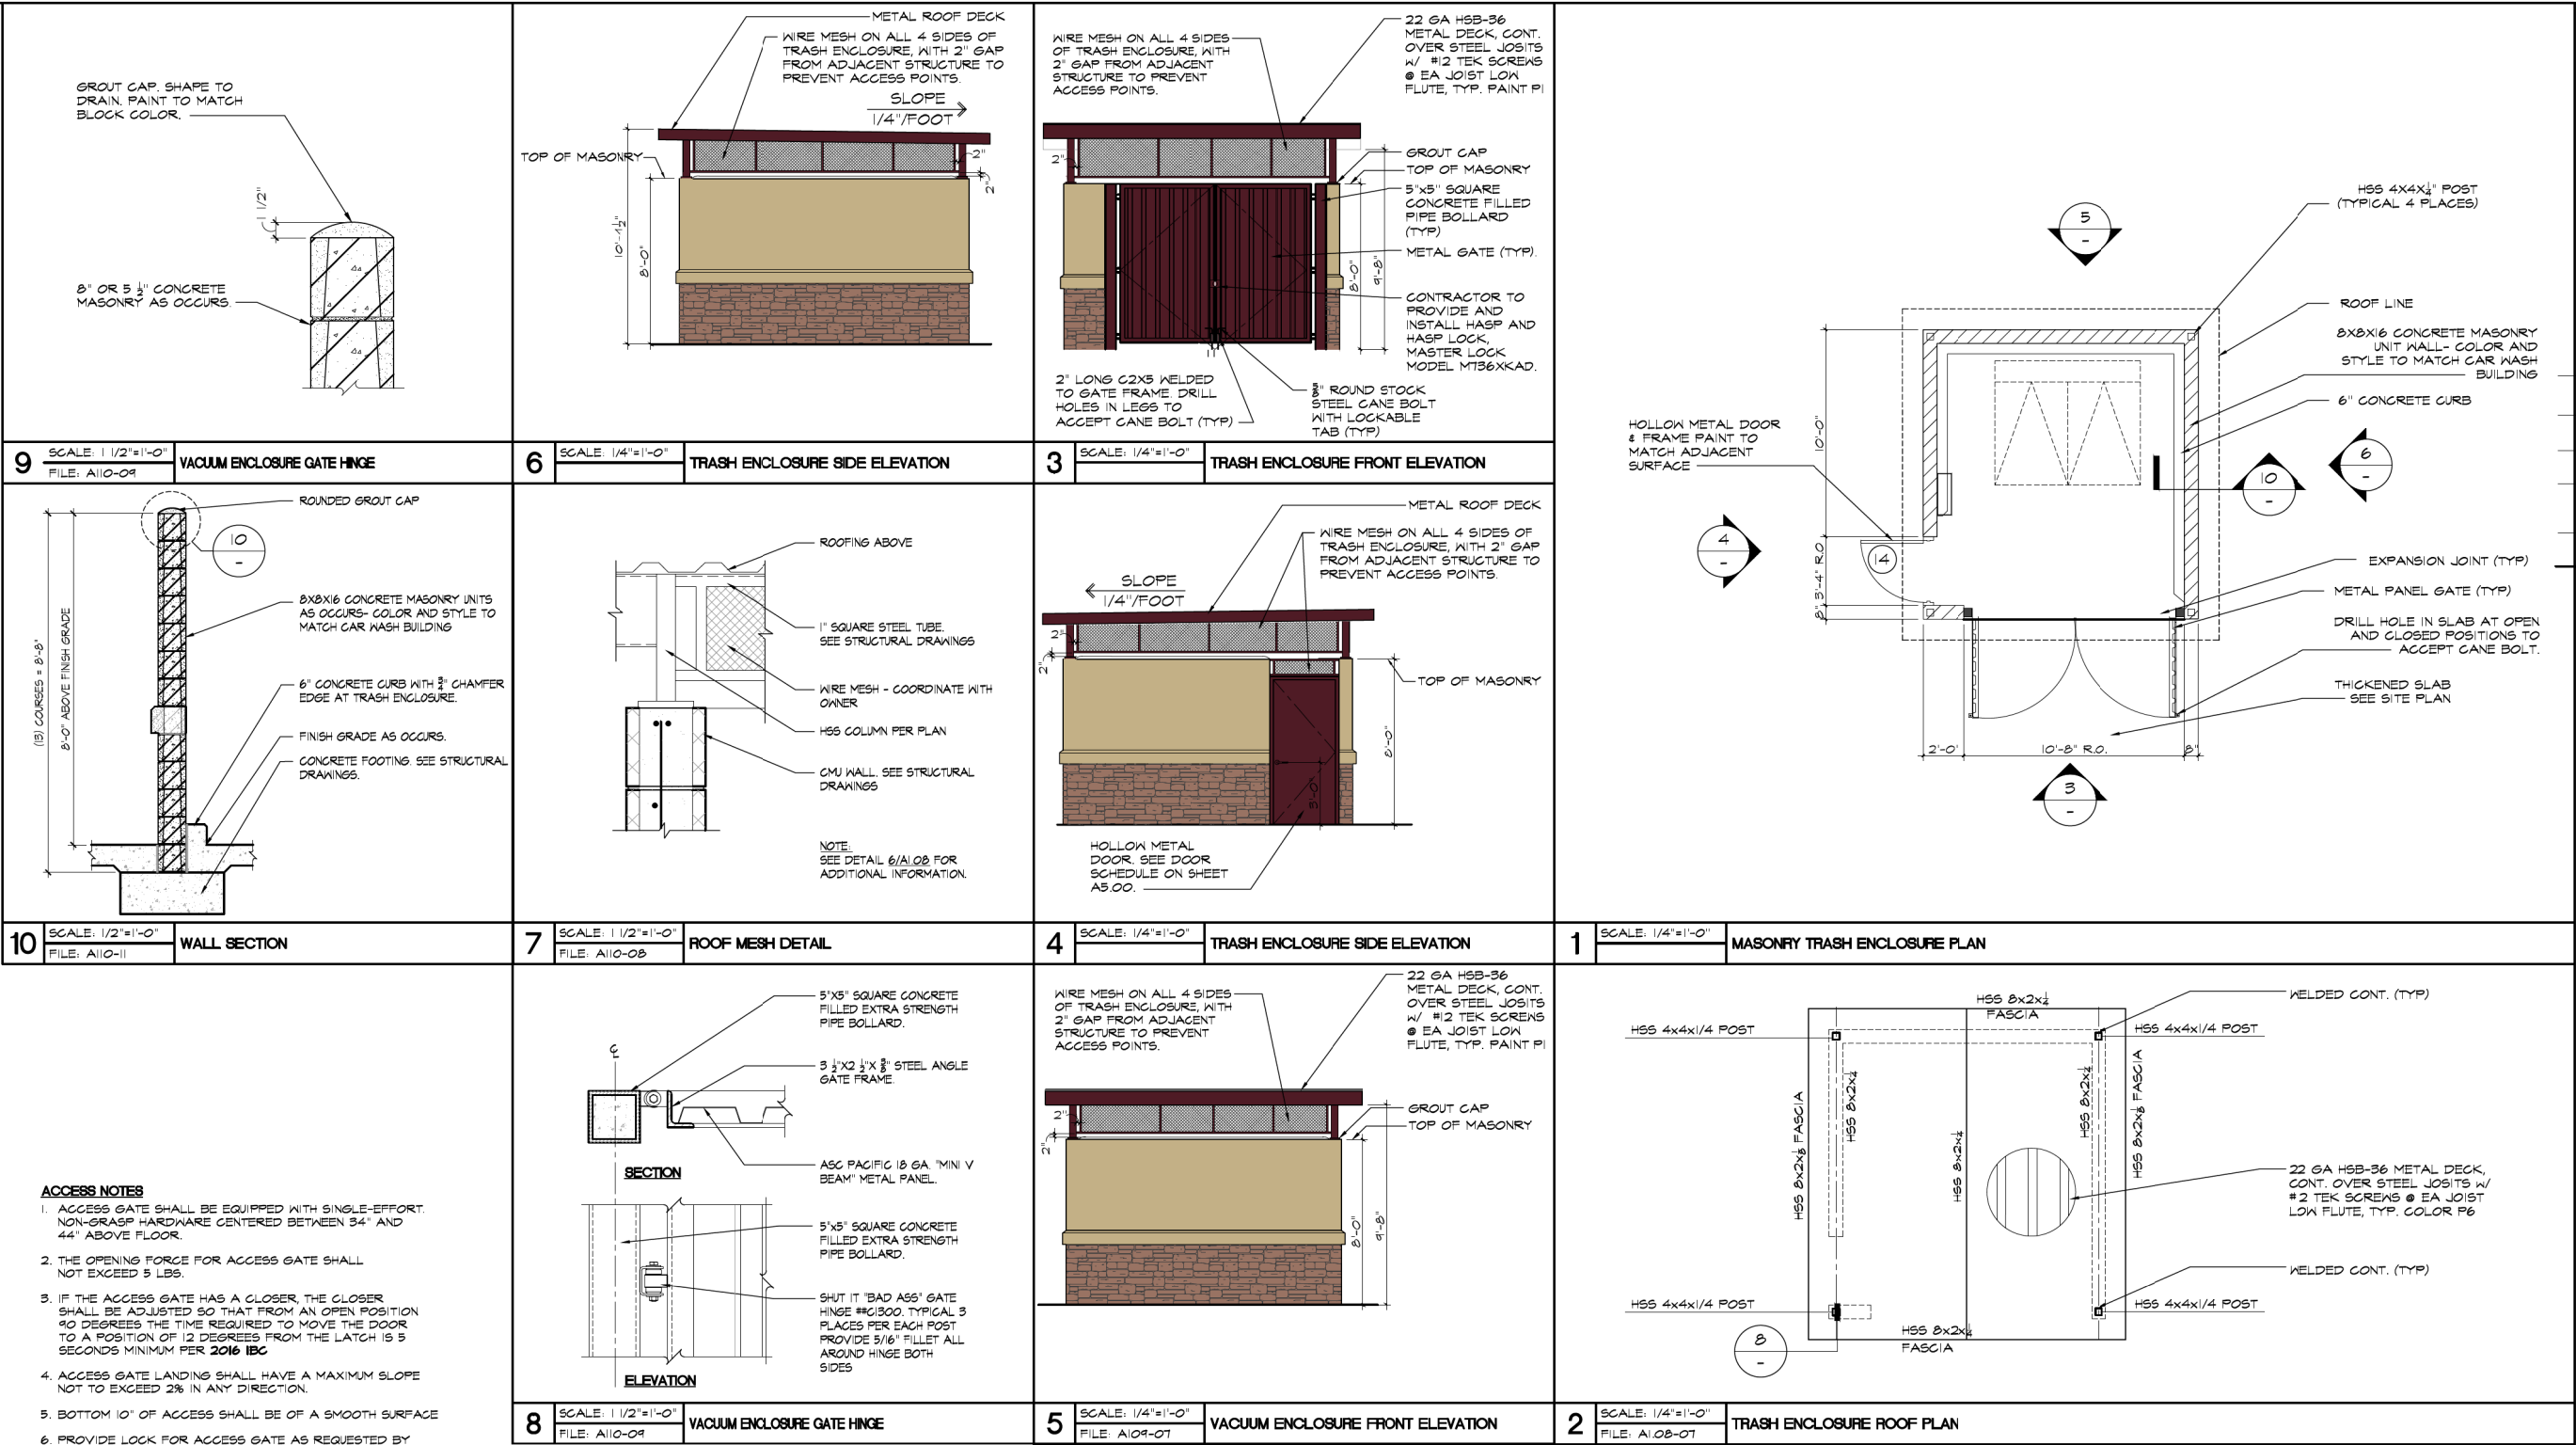

Revision

By

Appr.

Date

No.

Title:

TRASH & VACUUM ENCLOSURE

QUICK QUACK CAR WASH NO. 26-649

SW SUNSET BLVD. AND LONETREE BLVD.

ROCKLIN, CA 95765

For:

QUICK QUACK CAR WASH

6020 WEST OAKS BLVD SUITE 300

ROCKLIN, CA 95765

Scale:

Horizontal

As Noted

Vertical

Designed

Drawn

Checked

Approved

Date

Barghausen Consulting Engineers, Inc.

18215 72nd Avenue South

Kent, WA 98032

425.251.6222


barghausen.com

Job Number

23452

Sheet

A1.07

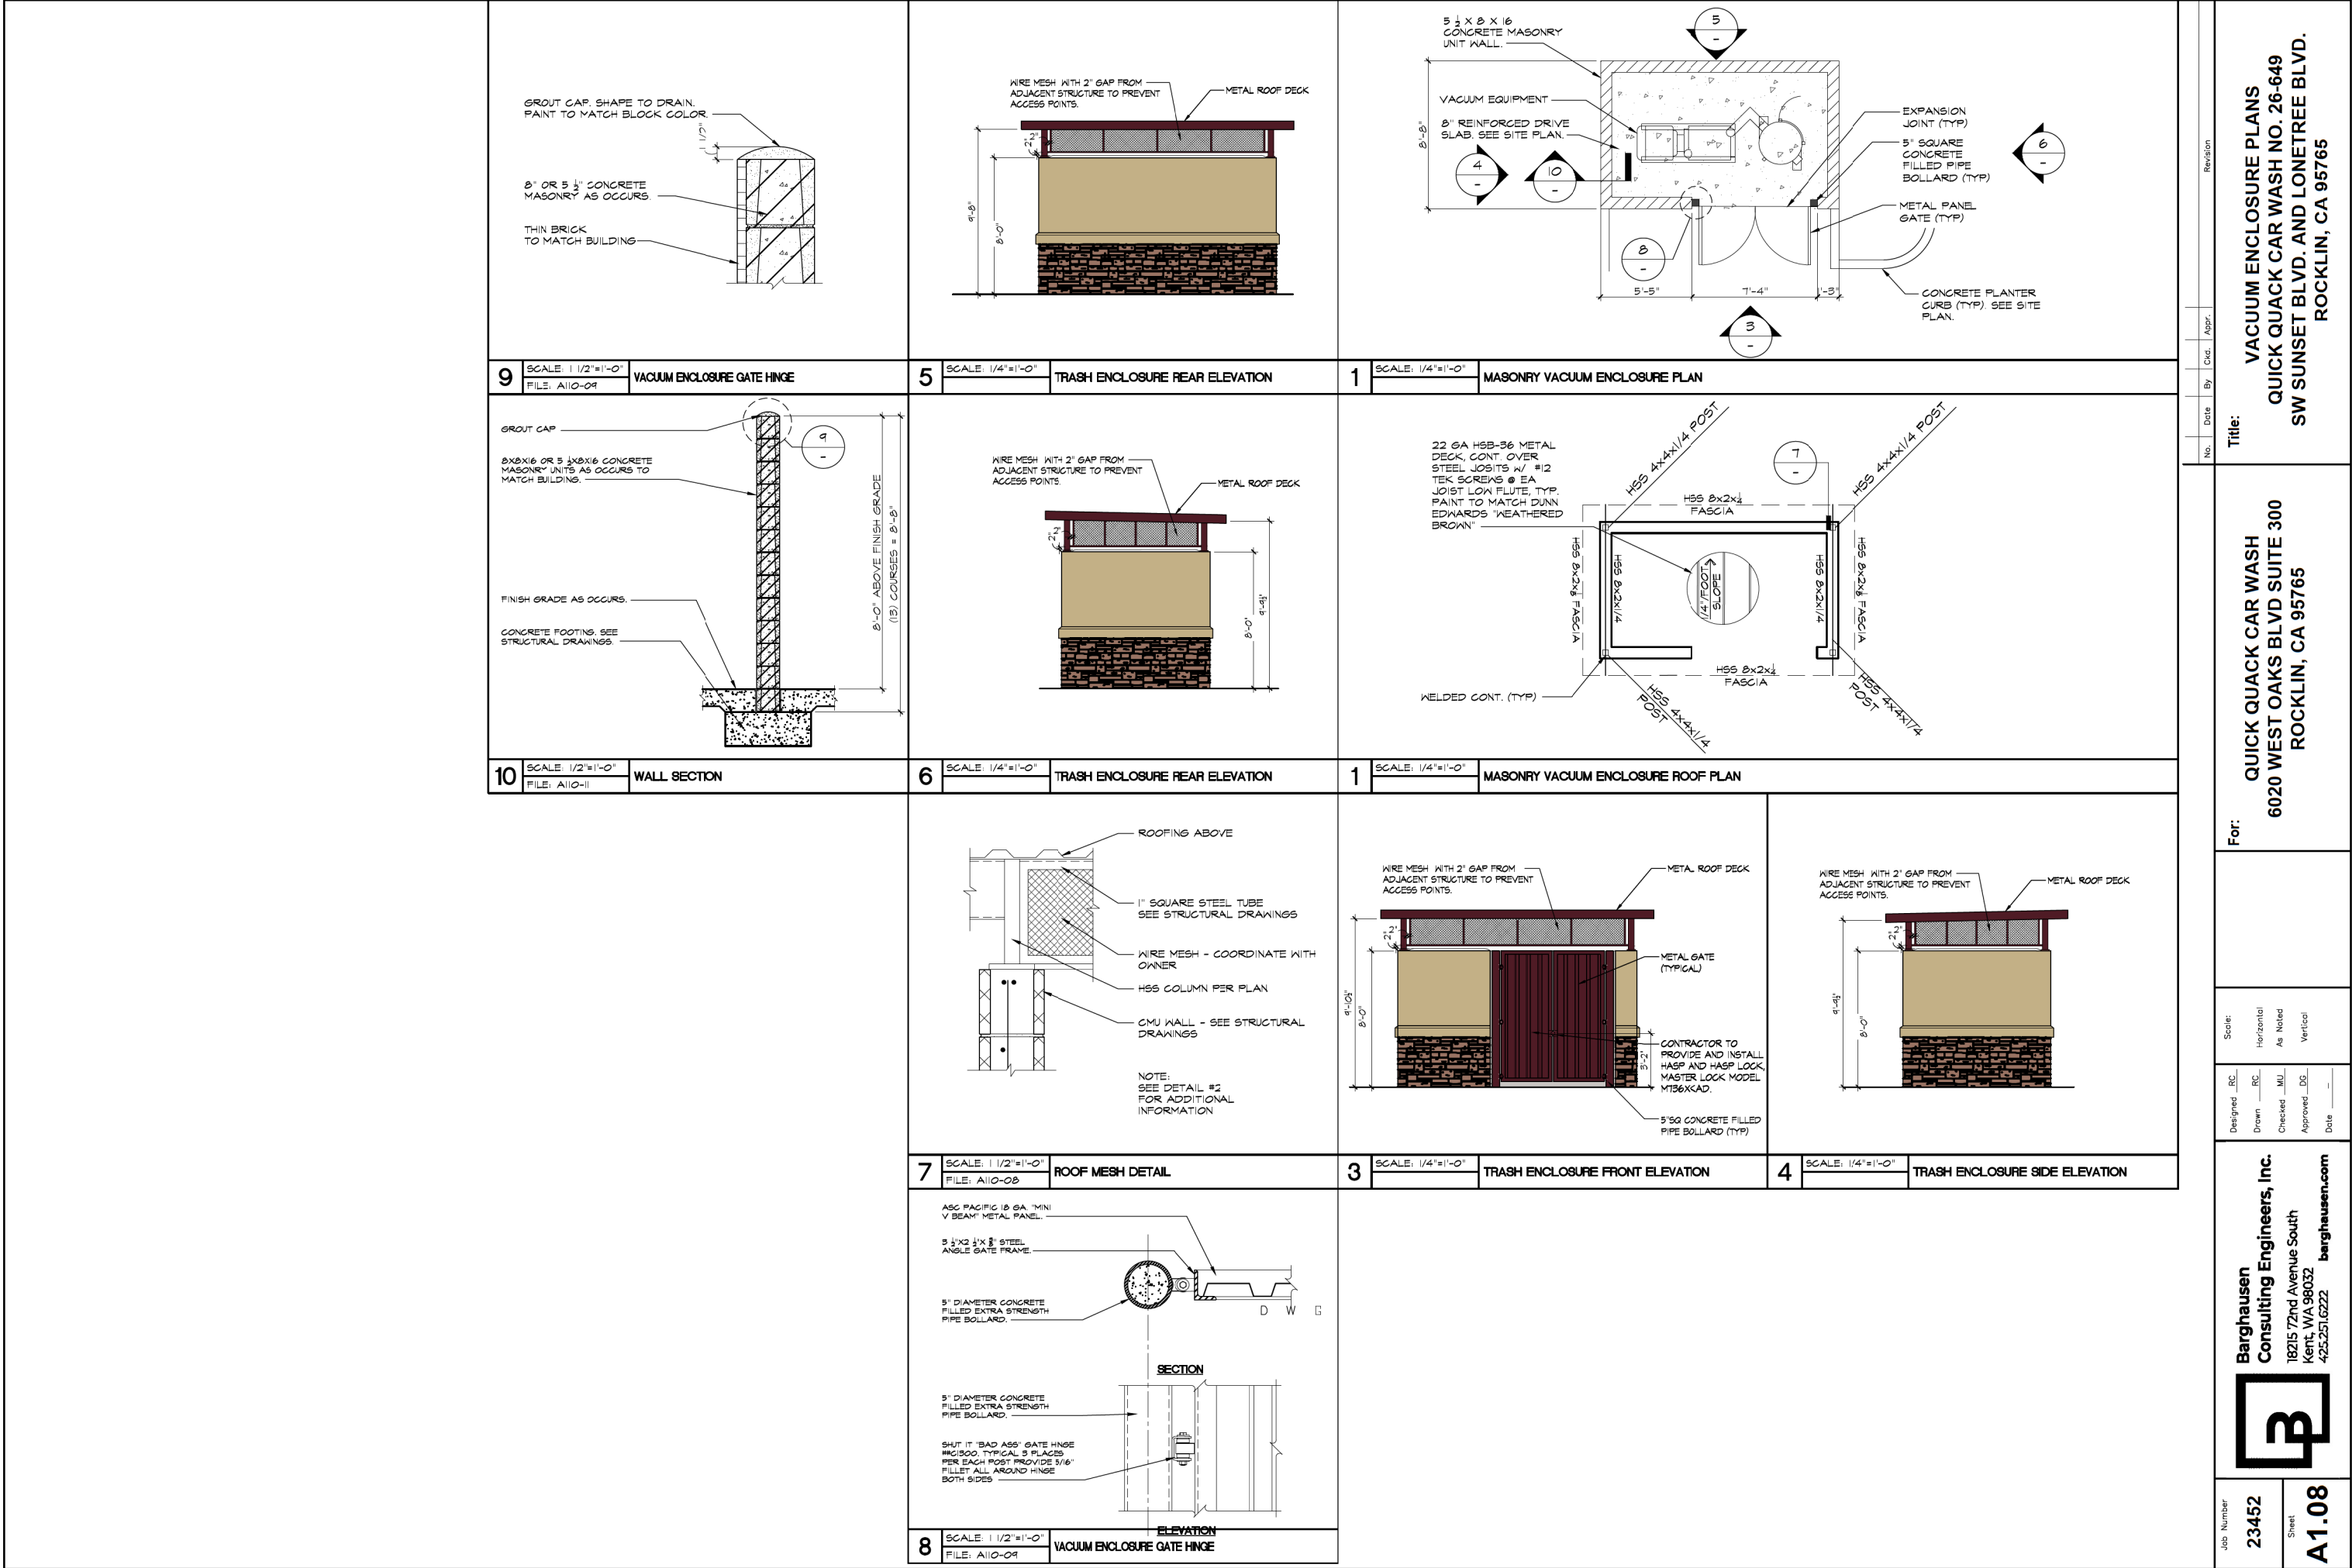


For: QUICK QUACK CAR WASH
6020 WEST OAKS BLVD SUITE 300
ROCKLIN, CA 95765

Title: VACUUM ENCLOSURE PLANS
QUICK QUACK CAR WASH NO. 26-649
SW SUNSET BLVD. AND LONETREE BLVD.
ROCKLIN, CA 95765

Scale:
Horizontal
As Noted
Vertical

Designed RC
Drawn RC
Checked MU
Approved DG
Date

Barghausen
Consulting Engineers, Inc.
18215 72nd Avenue South
Kent, WA 98032
425.251.6222 barghausen.com

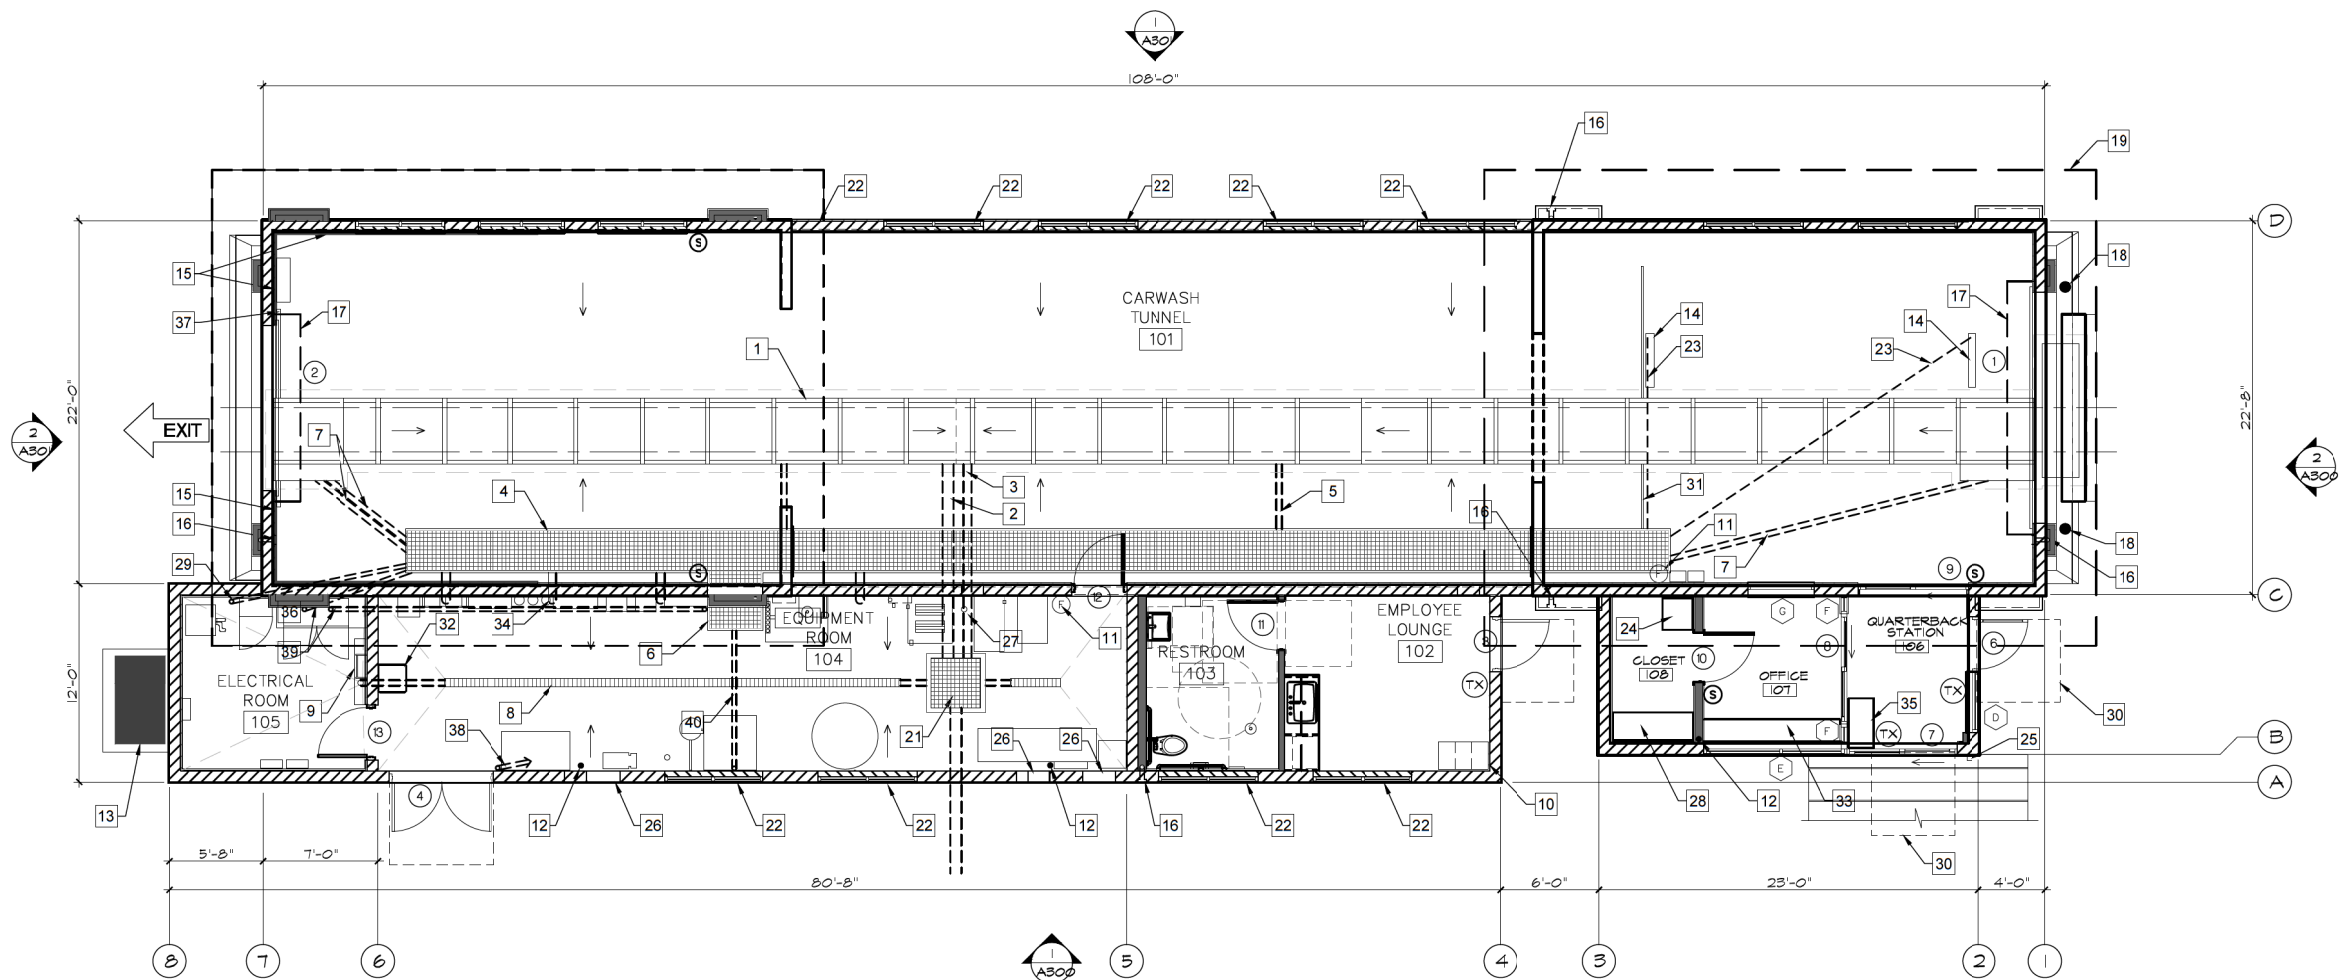

CAR WASH FLOOR PLAN
SCALE: 3/16" = 1'-0"

KEYNOTES

- 1 CONVEYOR TRENCH. SLOPE AT 1/4" PER FOOT TO DRAIN.
- 2 8" CONVEYOR TRENCH DRAIN PIPE. SEE PLUMBING DRAWINGS
- 3 6" CONVEYOR TRENCH OVERFLOW. SEE PLUMBING DRAWINGS
- 4 UTILITY TRENCH. SLOPE BOTTOM TO DRAIN.
- 5 4" FLOOR DRAIN FROM UTILITY TRENCH TO THE CONVEYOR TRENCH (TYPICAL 2 PLACES) - SEE PLUMBING DRAWINGS
- 6 3'-4" WIDE X 2'-2" DEEP OPEN FOR ACCESS TO UTILITY TRENCH. CONTRACTOR TO PROVIDE COVER - MATCH UTILITY TRENCH
- 7 4" PIPE CHASE FROM UTILITY TRENCH TO CONVEYOR TRENCH. (TYPICAL 3 PLACES)
- 8 TRENCH DRAIN. SEE PLUMBING DRAWINGS PROVIDE 2 AT THE EXIT - EXTEND FAST WALL 1'-0" BEYOND OPENING
- 9 ROOF ACCESS LADDER.
- 10 EMPLOYEE LOCKERS. (TOTAL OF 3 - 1 ADA ACCESSIBLE) SEE DETAIL #4/A602 - CONTRACTOR SUPPLIED AND INSTALLED
- 11 WALL MOUNTED ENCLOSED FIRE EXTINGUISHER. - 2A-10BC (TYPICAL 2 PLACES)
- 12 ROOF DRAIN LEADER (TYPICAL 3 PLACES) - SEE PLUMBING PLANS
- 13 ELECTRICAL SERVICE SWITCHGEAR - SEE ELECTRICAL DRAWINGS
- 14 3/4" RECESS IN SLAB FOR TIRE SENSOR SWITCH. (TYPICAL 2 PLACES)
- 15 ACOUSTIBLOCK QUIET FIBER
- 16 HOSE BIB IN RECESS BOX PROVIDE WITH LOCKABLE DOOR AT EXTERIOR LOCATIONS. SEE PLUMBING DRAWINGS (TYPICAL 4 PLACES)
- 17 COILING ROLL-UP DOOR. (TYPICAL 2 PLACES)
- 18 4" CONCRETE FILLED PIPE BOLLARD AT ENTRANCE. (TYPICAL 2 PLACES)
- 19 LINE OF ROOF ABOVE.
- 20 NOT USED
- 21 3'-0" X 3'-0" RECLAIM CLEAN-OUT - SEE STRUCTURAL DRAWINGS
- 22 FAUX WINDOW - SEE EXTERIOR ELEVATIONS
- 23 1/2" CONDUIT TO TIRE SWITCH TERMINATE AT END OF RECESS. CONDUIT TO GO UNDER CONVEYOR TRENCH (TYPICAL 2 PLACES)
- 24 WALL MOUNTED IT CABINET - SEE ELECTRICAL DRAWINGS
- 25 KNOX BOX - CONTRACTOR TO COORDINATE WITH LOCAL FIRE DEPARTMENT FOR TYPE, SIZE AND PREFERRED LOCATION

- 26 24" WIDE X 16" HIGH AIR VENT - SEE EXTERIOR ELEVATIONS (TYP 3 PLACES)
- 27 FLOOR SINK. SEE PLUMBING DRAWINGS. (TYPICAL 2 PLACES)
- 28 CONTRACTOR FURNISHED AND INSTALLED 20" X 54" X 84" TALL STORAGE CABINET WITH ADJUSTABLE SHELVING AND WHITE MELAMINE FINISH ON THE INSIDE AND GRAY OUTSIDE. SEE DETAIL #6/A602
- 29 3" CHASE (NEXT TO CONTROL PANEL TO UTILITY TRENCH)
- 30 LEVEL LANDING PER CBC 11B-404.2.4 AND TABLE 11B404.2.4.1 (TYP) - 24" MIN STRIKE EDGE CLEARANCE FOR THE EXTERIOR DOOR LANDING
- 31 3/4" X 1 1/2" WIDE RECESS IN SLAB FOR DRAINAGE (TYPICAL 2 PLACES)
- 32 CONTRACTOR SUPPLIED AND INSTALLED EYE WASH STATION - SEE PLUMBING DRAWINGS
- 33 3/4" MAXIMUM A.F.F. COUNTER TOP. SEE DETAIL #7/A602
- 34 6" SWEEPS FROM UTILITY TRENCH TO EQUIPMENT ROOM (TYPICAL 4 PLACES) VERIFY WITH OWNER FOR EXACT LOCATIONS)
- 35 CONTRACTOR FURNISHED AND INSTALLED 18" X 36" X 40" TALL POS CABINET SEE DETAIL #12/A602
- 36 2'-0" X 5'-6" X 4" TALL CONCRETE "HOUSE CLEANING PAD" FOR MCC PANEL SEE STRUCTURAL DRAWINGS
- 37 3/4" X 2 1/2" WIDE RECESS IN SLAB FOR DRAINAGE (TYPICAL 2 PLACES) EXTEND FAST EXIT OPENING 1'-0" MINIMUM
- 38 1" PVC CHASE TO BUG JUICE CONTROL PANEL.
- 39 2 - 3" CHASE AT CENTER OF MCC PANEL "HOUSE KEEPING PAD". RUN ONE CHASE TO EQUIPMENT TRENCH AND ONE NEXT TO ACCESS OPENING
- 40 3" CHASE FROM ACCESS OPENING TO FACE OF WALL

SYMBOL LEGEND

- Ⓜ DOOR TAG - SEE DOOR SCHEDULE ON A500
- Ⓦ WINDOW TAG - SEE WINDOW SCHEDULE ON A502 (TYP.) WINDOWS WITHIN 24" OF A DOOR SHALL BE TEMPERED BY CODE. CONTRACTOR TO VERIFY IF OWNER WANTS ALL TEMPERED GLASS
- Ⓣ TX TACTILE EXIT SIGN PER 2019 CBC SEE DETAIL #12/A003 (TYP. 2 PLACES)


ADA SIGN NOTES

PROVIDE INTERNATIONAL SYMBOL OF ACCESSIBILITY SIGNAGE AT DOOR #3, DOOR #6 AND DOOR #7.


PROVIDE TACTILE EXIT SIGNAGE AT EACH EXIT PER DETAIL 12/A003. AT DOOR #3, DOOR #6 AND DOOR #7.

Job Number 23452		Sheet A2.00	
Barghausen Consulting Engineers, Inc. 18215 72nd Avenue South Kent, WA 98032 425.251.6222 barghausen.com			
For: QUICK QUACK CAR WASH 6020 WEST OAKS BLVD SUITE 300 ROCKLIN, CA 95765		Title: FLOOR PLANS QUICK QUACK CAR WASH NO. 26-649 SW SUNSET BLVD. AND LONETREE BLVD. ROCKLIN, CA 95765	
Scale: Horizontal As Noted Vertical		Revision No. Date By Cld. Appr.	


1
-
FINISH FLOOR PLAN ELEVATIONS
SCALE: 3/16" = 1'-0"

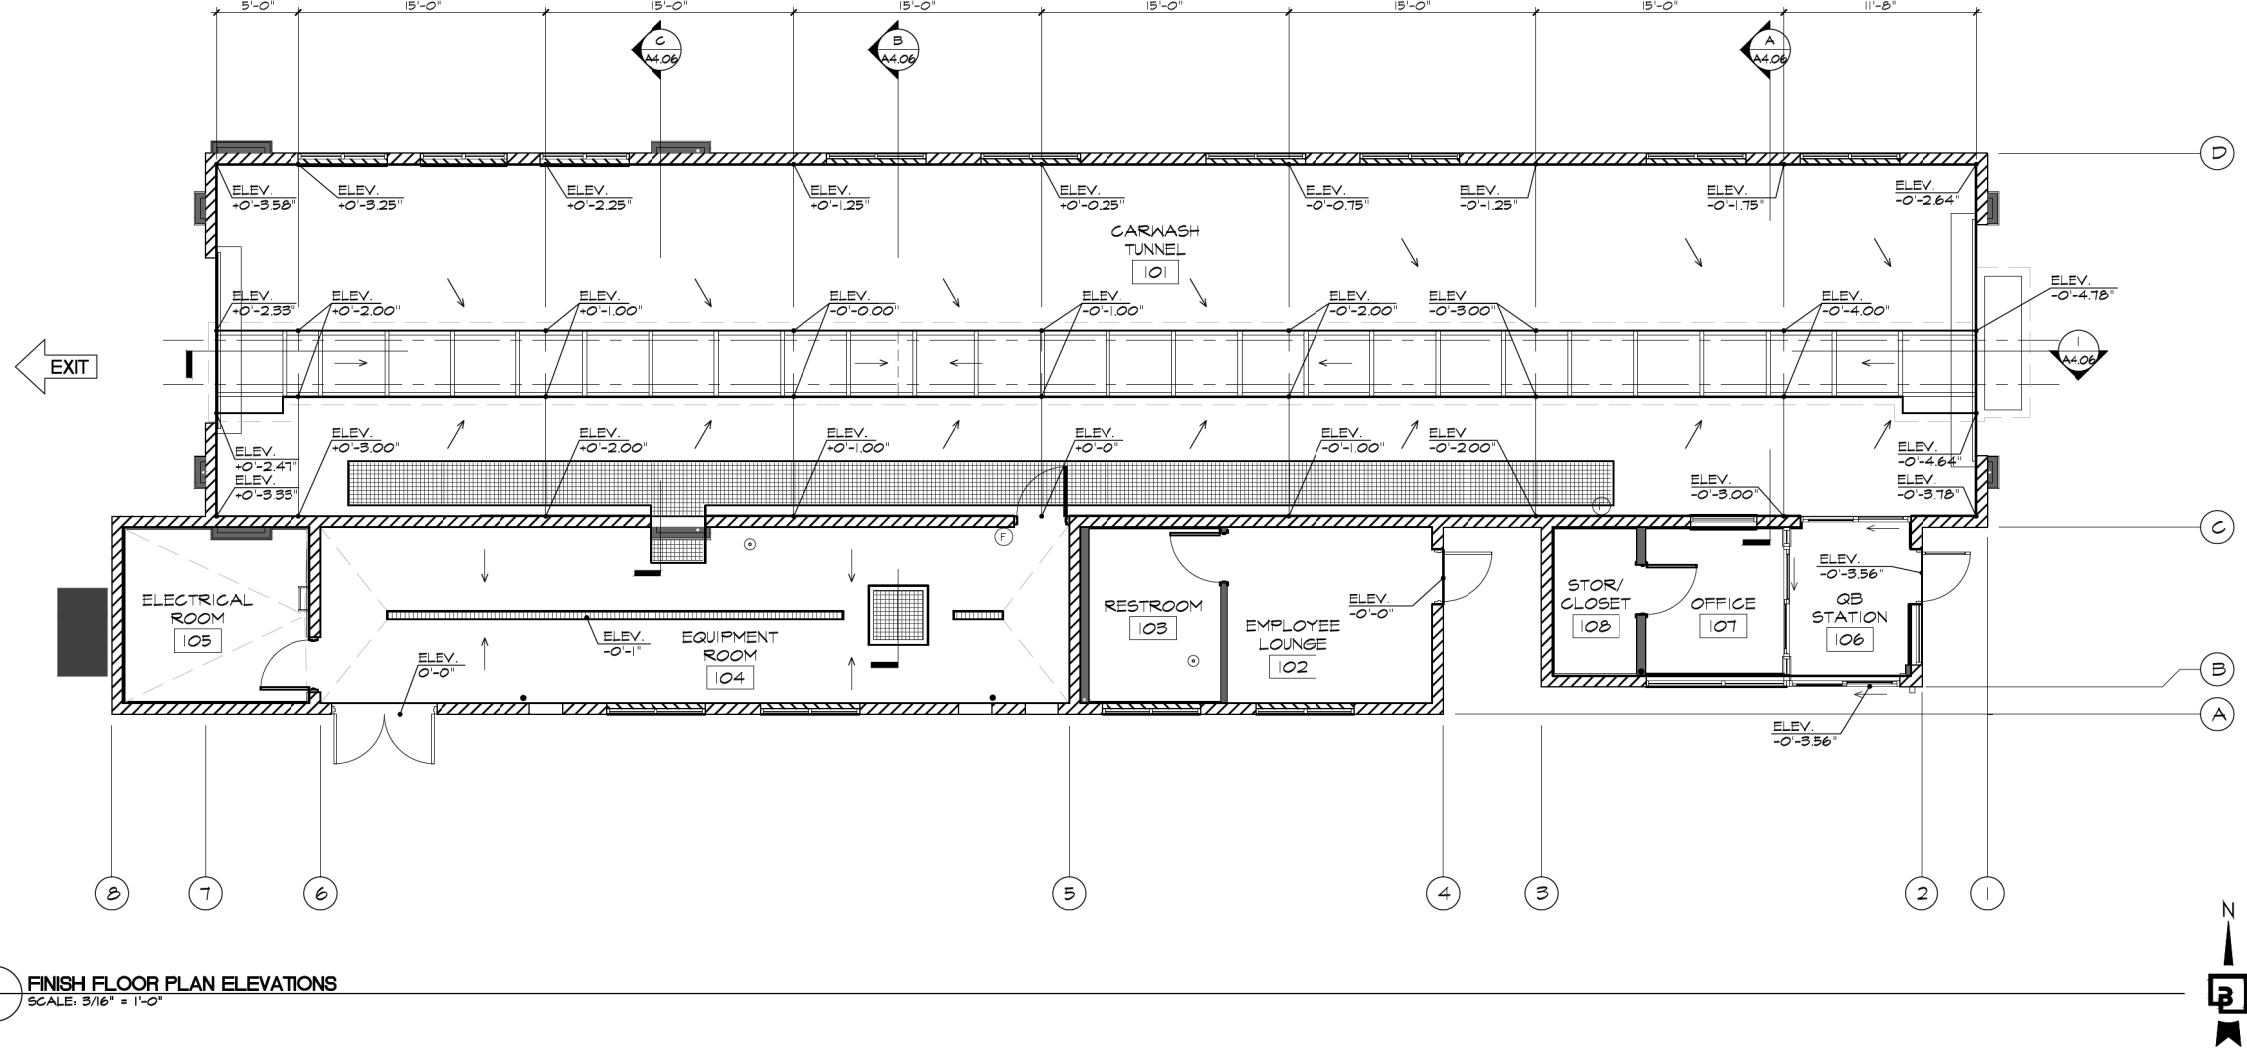

Job Number 23452	Sheet A2.02	 Barghausen Consulting Engineers, Inc. 18215 72nd Avenue South Kent, WA 98032 425.251.6222 barghausen.com	Designed <u>RC</u> Drawn <u>RC</u> Checked <u>MU</u> Approved <u>DG</u> Date _____	Scale: Horizontal As Noted Vertical	For: QUICK QUACK CAR WASH 6020 WEST OAKS BLVD SUITE 300 ROCKLIN, CA 95765	Title: FINISH FLOOR PLAN ELEVATIONS QUICK QUACK CAR WASH NO. 26-649 SW SUNSET BLVD. AND LONETREE BLVD. ROCKLIN, CA 95765	Revision No. Date By Ckd. Appr.			

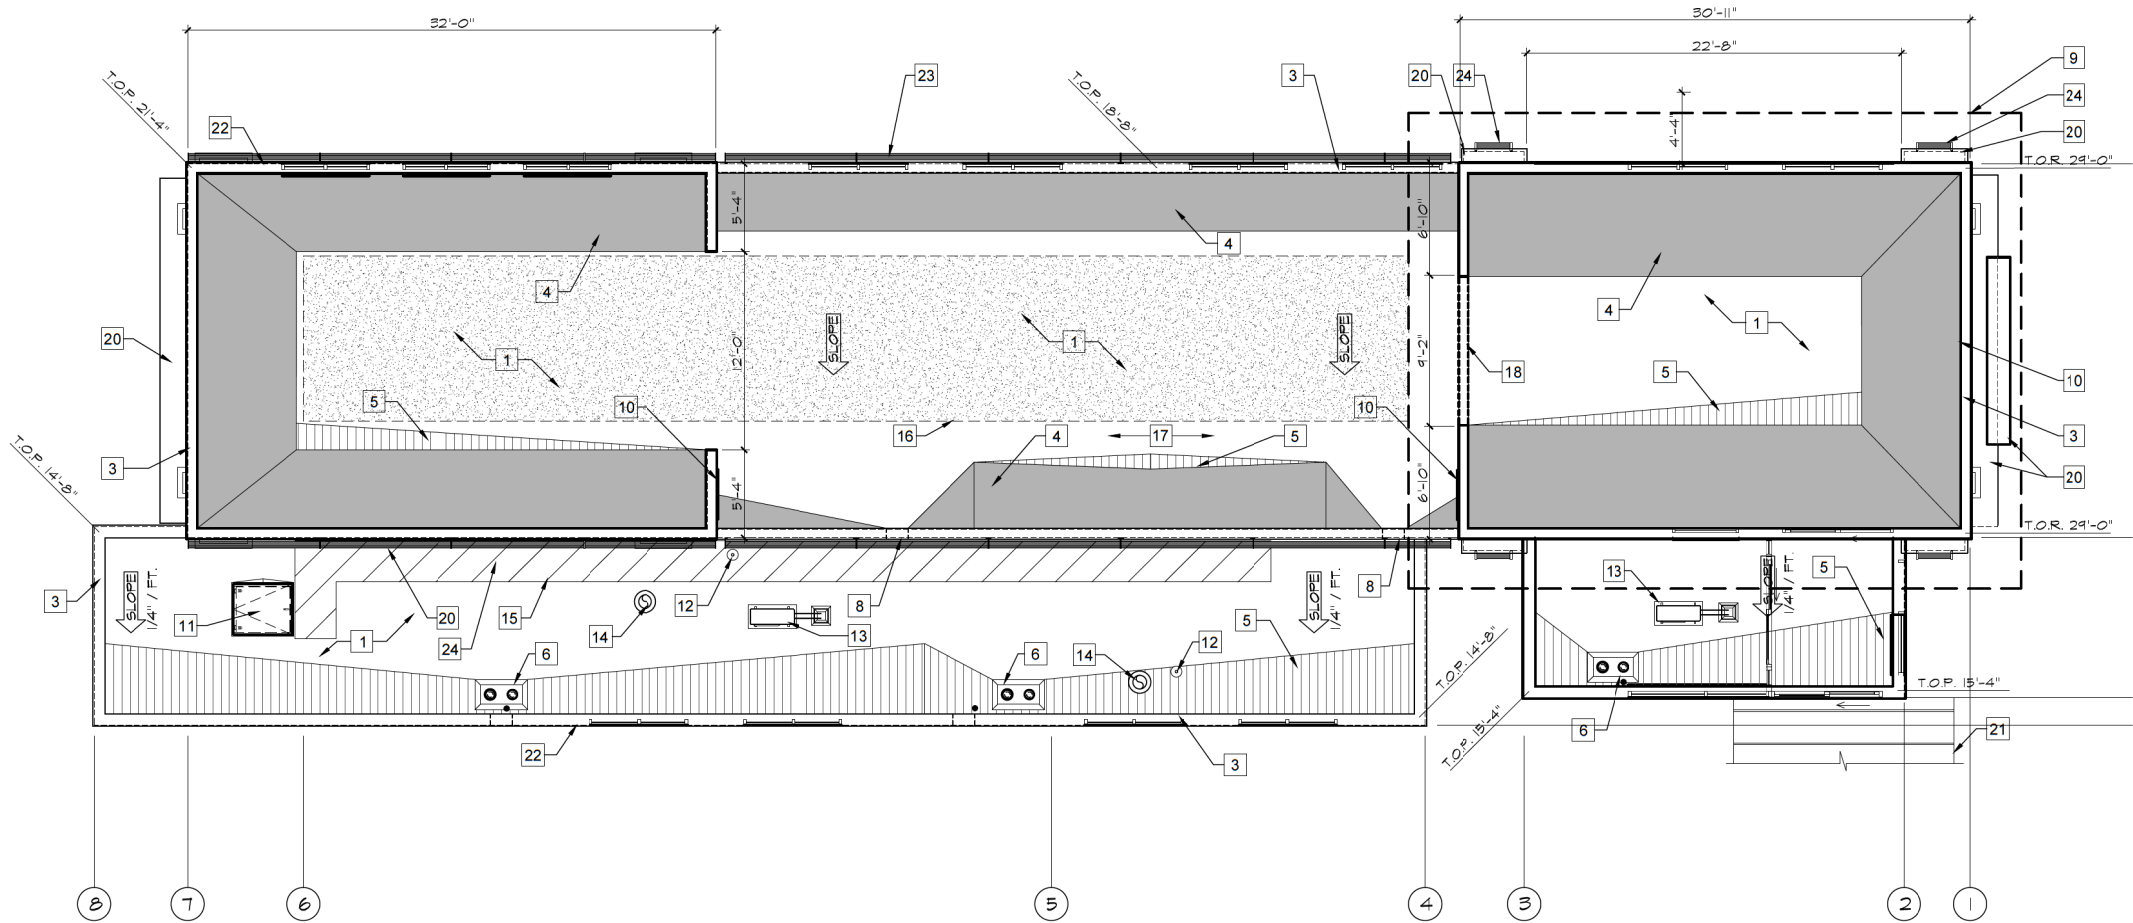


1 CAR WASH ROOF PLAN
SCALE: 3/16" = 1'-0"

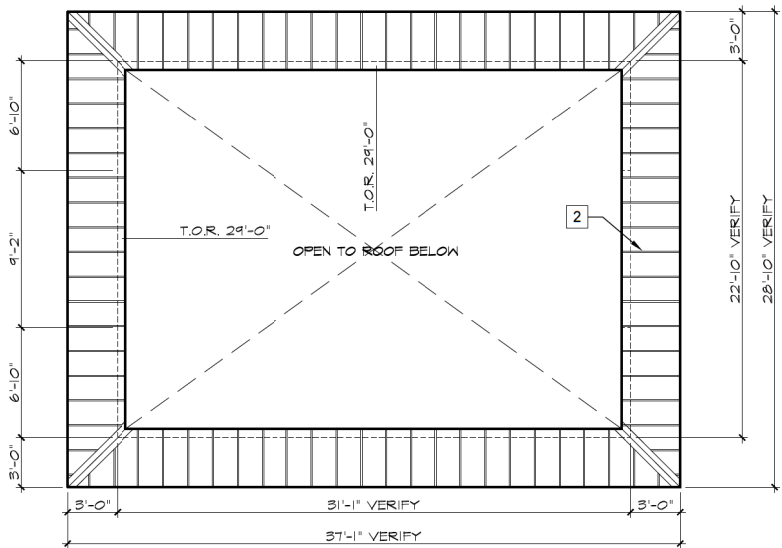

2 UPPER ROOF AT ENTRY TOWER
SCALE: 3/16" = 1'-0"

- KEYNOTES**
- 1 TPO MEMBRANE ROOFING. SEE DETAIL.
 - 2 STANDING SEAM METAL ROOFING.
 - 3 PRE-FINISHED METAL COPING AT TOP OF PARAPET WALL.
 - 4 ROOF CRICKET. 1/2" ROOF SHEATHING OVER METAL STUD DIAGONAL BRACING SLOPE AT ONE TO ONE.
 - 5 TAPERED RIGID INSULATION CRICKET WITH 1/2" ISOLATION BOARD (TYP).
 - 6 ROOF DRAIN AND OVERFLOW IN RECESS. SEE PLUMBING DRAWINGS. (TYPICAL 3 PLACES)
 - 7 NOT USED
 - 8 THROUGH WALL SCUPPER. SPILL TO ROOF BELOW.
 - 9 OUTLINE OF UPPER ROOF AT ENTRY TOWER. SEE UPPER ROOF PLAN.
 - 10 3'-0" SQUARE ACCESS PANEL (TYPICAL 2 PLACES) SEE DETAIL #10/A206
 - 11 ROOF ACCESS LADDER HATCH.
 - 12 EXHAUST FAN UNIT. (TYPICAL 2 PLACES)
 - 13 MECHANICAL UNIT TO BE CONCEALED FROM VIEW BY PARAPET.
 - 14 PLUMBING VENT. (TYPICAL 2 PLACES)
 - 15 ROOF WALK PATH OVERLAY.
 - 16 ROOF AREA DEDICATED TO POSSIBLE FUTURE SOLAR PANEL INSTALLATION.
 - 17 ROOF AREA DEDICATED TO MAINTENANCE ACCESS TO POSSIBLE FUTURE SOLAR INSTALLATION.
 - 18 OPENING IN WALL BETWEEN CRICKETS.
 - 19 NOT USED
 - 20 CEMENT PLASTER FINISH AT TOP OF FURRED WALL FEATURE (TYP).
 - 21 FREE STANDING METAL PAY STATION CANOPY BELOW.
 - 22 WALL BELOW SHOWN DASHED.
 - 23 LINEAR DOWN LIGHTING - SEE ELECTRICAL PLANS
 - 24 PILASTER DOWN LIGHTING - SEE ELECTRICAL PLANS

Job Number 23452		Sheet A2.04	
Barghausen Consulting Engineers, Inc. 18215 72nd Avenue South Kent, WA 98032 425.251.6222 barghausen.com		For: QUICK QUACK CAR WASH 6020 WEST OAKS BLVD SUITE 300 ROCKLIN, CA 95765	
Title: ROOF PLANS QUICK QUACK CAR WASH NO. 26-649 SW SUNSET BLVD. AND LONETREE BLVD. ROCKLIN, CA 95765		Revision No. Date By Cld. Appr.	

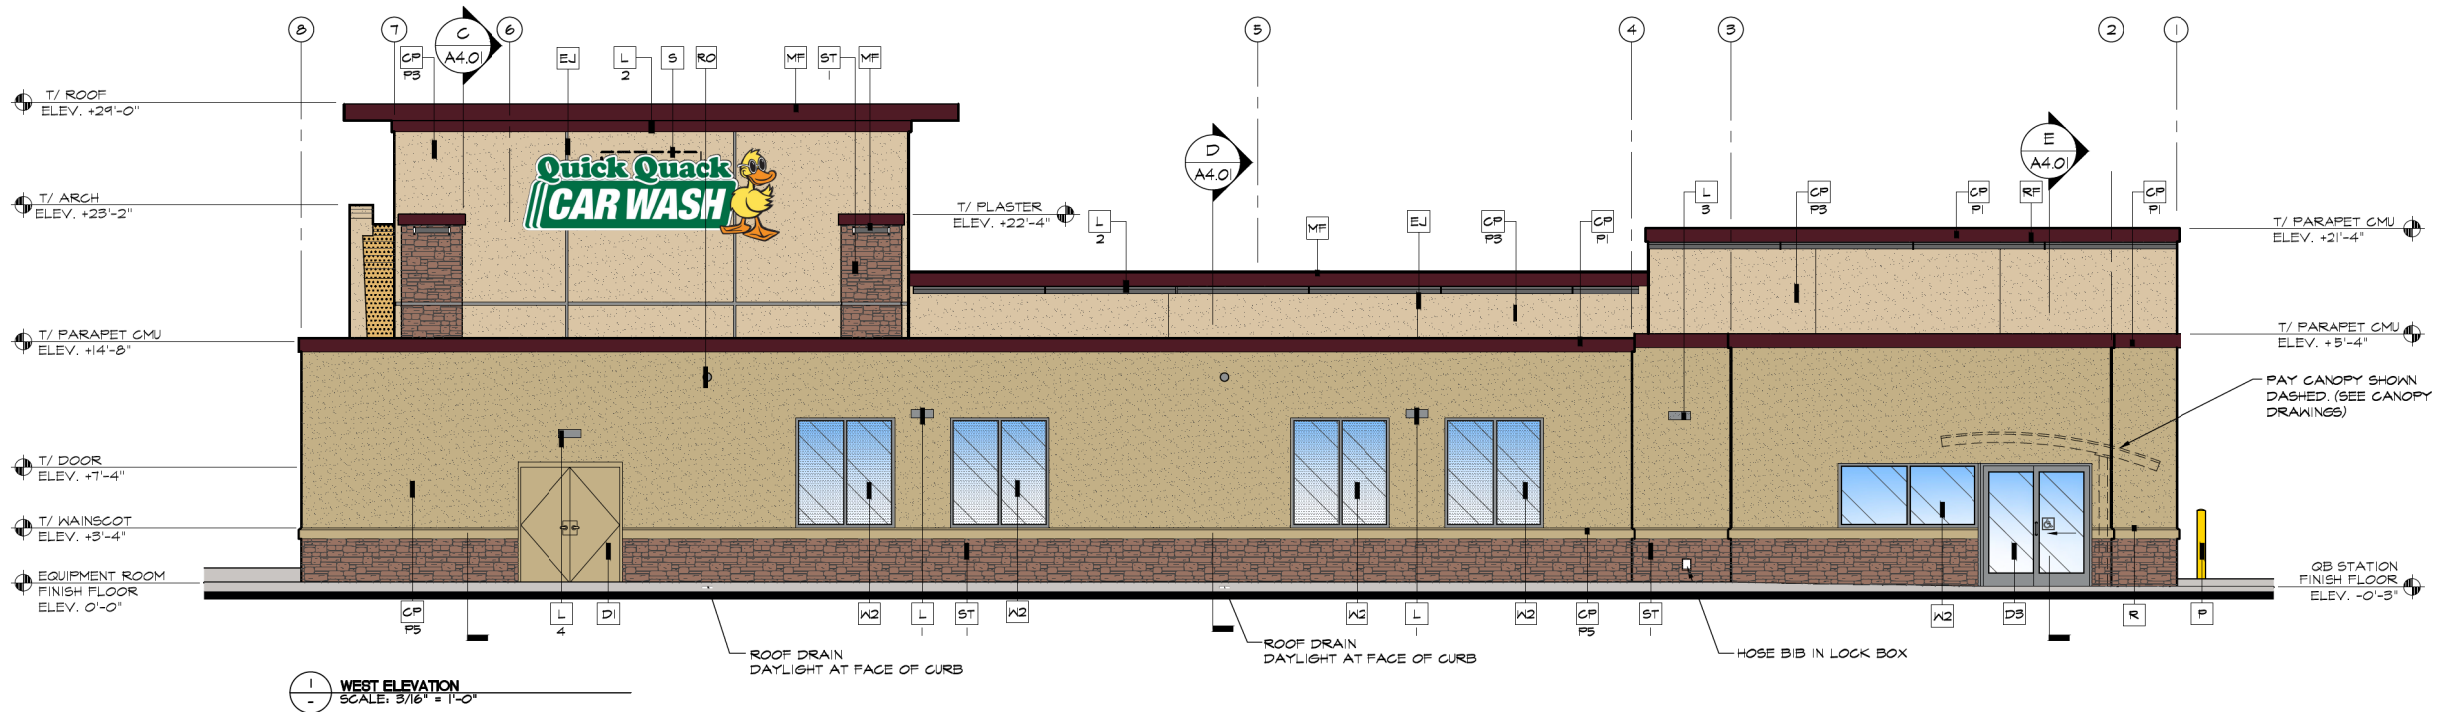

COLOR LEGEND

P1		DARK AUBURN SW 6034	CM1		ANGELUS BLOCK "PLACER CREEK BURNISHED" (SO. CAL.)
P2		TORCHLIGHT SW 6374	ST1		CORONADO STONE "QUICK STACK CARMEL MOUNTAIN"
P3		BELIEVABLE BUFF SW 6120	CM3		CORONADO STONE CHISELED STONE SILL "BUFF"
P4		SNOWBOUND SW 7004	P6		FIRESTONE METALS "BRANDYWINE"
P5		CAMELBACK SW 6122	W1 & W2		CLEAR ANODIZED ALUMINUM
P6		SAFETY YELLOW SW 4084			

KEY NOTES:

CM BASALITE SMOOTH HONED FACE CONCRETE MASONRY UNITS - INTEGRAL COLOR STANDARD #225 LIGHT GRAY. WITH INTEGRAL FACTORY "RAINBLOC" WATER REPELLENT ADMIXTURE. MORTAR TO HAVE "RAINBLOC" FOR MORTAR ADMIXTURE. MORTAR COLOR TO MATCH.

ST STONE VENEER CORONADO STONE PRODUCTS - "QUICK STACK CARMEL MOUNTAIN" - PROVIDE ANTI GRAFFITI SEALER.

ST STONE VENEER CORONADO STONE PRODUCTS - CHISELED STONE SILL - "BUFF" - PROVIDE ANTI GRAFFITI SEALER.

CP ACRYLIC PLASTER COLOR COAT
R COLOR DESIGNATION:

P1 = MATCH SHERWIN WILLIAMS "QUICK QUACK GREEN"
P2 = MATCH SHERWIN WILLIAMS #6902 "DECISIVE YELLOW"
P3 = MATCH SHERWIN WILLIAMS #1004 "SNOWBOUND"

PLASTER COLOR COAT TO BE SAND FINISH

D1 HOLLOW METAL DOOR - PAINT TO TO MATCH SHERWIN WILLIAMS #1004 "BELIEVABLE BUFF"

D2 OVERHEAD METAL DOOR - PAINT TO TO MATCH SHERWIN WILLIAMS #1025 "BACKDROP"

D3 CLEAR ANODIZED ALUMINUM COMMERCIAL GRADE STOREFRONT GLASS DOOR

DS 8" X 16" THROUGH WALL SCUPPER, COLLECTOR AND DOWNSPOUT. PAINT TO MATCH ADJACENT SURFACE

EJ 1/4" DEEP REVEAL EXPANSION JOINT

L LIGHT FIXTURE

TYPE:

L1 = LED RADIAL WALL SCNGE (DOWN ONLY)
L2 = LINEAR FACADE WALL LIGHT (DOWN ONLY)
L3 = 2 FOOT LED PILASTER LIGHT (DOWN ONLY)
L4 = WALL PACK (DOWN ONLY)

CONTACT STEVE FRIEDMAN 1.847.830.1444 WITH HERMITAGE LIGHTING FOR ORDERING LIGHTING. (NO EXCEPTIONS)

MF METAL FASCIA - PAINT TO MATCH SHERWIN WILLIAMS "QUICK QUACK GREEN" (GREEN)

P 4" PIPE BOLLARD FILLED WITH CONCRETE SEE DETAIL #8/A1.05

R 2" WIDE X 1/4" DEEP CLEAR ANODIZED ALUMINUM PLASTER REVEAL

RF METAL ROOF FASCIA - MATCH SHERWIN WILLIAMS "QUICK QUACK GREEN" (GREEN)

RO 3" DIA PVC ROOF OVERFLOW SCUPPER - PAINT TO MATCH ADJACENT FINISH

S SIGNAGE BY OTHERS SHOWN DASHED- FOR REFERENCE ONLY UNDER SEPARATE PERMIT. GENERAL CONTRACTOR TO COORDINATE WITH SIGN COMPANY.

SS STANDING SEAM METAL ROOF FIRESTONE UCB - "DARK IVY"

T1 METAL WALL CANOPY SYSTEM - COLOR TO MATCH SHERWIN WILLIAMS "QUICK QUACK GREEN"

T2 WALL CANOPY TIE-BACK SYSTEM - COLOR TO MATCH SHERWIN WILLIAMS "QUICK QUACK GREEN"

V 32" WIDE X 16" HIGH VENT - PAINT TO MATCH ADJACENT FINISH; LOUVERS NOT REQUIRED WHEN EQUIPMENT RM. IS AIR CONDITIONED

W1 EXTERIOR WINDOW ASSEMBLY - TEMPERED GLASS CLEAR ANODIZED ALUMINUM STOREFRONT

W2 EXTERIOR FAUX WINDOW ASSEMBLY - WITH BLACK CERAMIC FRIT TEMPERED SPANDREL GLASS CLEAR ANODIZED ALUMINUM STOREFRONT



Revision

Appr.

By

Date

No.

Title:

EXTERIOR ELEVATIONS
QUICK QUACK CAR WASH NO. 26-649
SW SUNSET BLVD. AND LONETREE BLVD.
ROCKLIN, CA 95765

For: QUICK QUACK CAR WASH
6020 WEST OAKS BLVD SUITE 300
ROCKLIN, CA 95765

Scale:

Horizontal

As Noted

Vertical

Designed

Drawn

Checked

Approved

Date

Job Number


23452

Sheet

A3.00

Barghausen
Consulting Engineers, Inc.
18215 72nd Avenue South
Kent, WA 98032
425.251.6222
barghausen.com



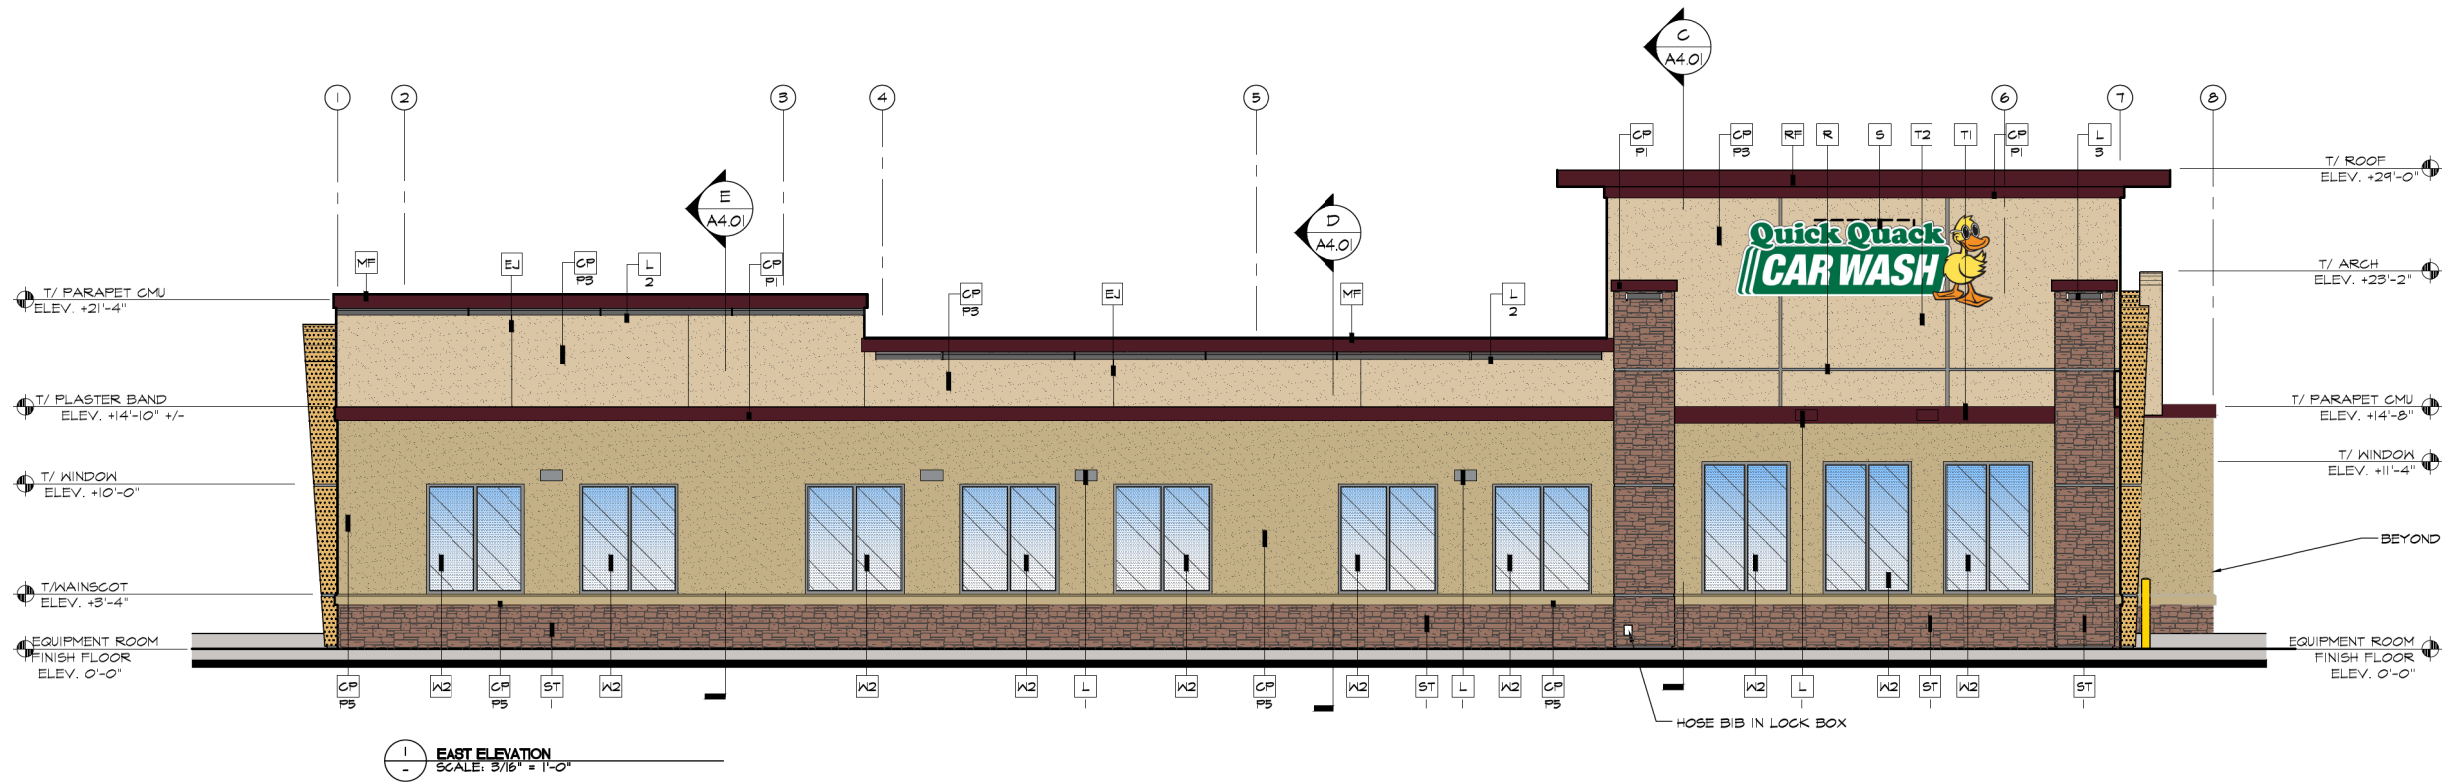

COLOR LEGEND


P1		DARK AUBURN SW 6034	CM1		ANGELUS BLOCK "PLACER CREEK BURNISHED" (SO. CAL.)
P2		TORCHLIGHT SW 6374	ST1		CORONADO STONE "QUICK STACK CARMEL MOUNTAIN"
P3		BELIEVABLE BUFF SW 6120	CM3		CORONADO STONE CHISELED STONE SILL "BUFF"
P4		SNOWBOUND SW 7004	P6		FIRESTONE METALS "BRANDYWINE"
P5		CAMELBACK SW 6122	W1 & W2		CLEAR ANODIZED ALUMINUM
P6		SAFETY YELLOW SW 4084			

KEY NOTES:

- CM BASALITE SMOOTH HONED FACE CONCRETE MASONRY UNITS - INTEGRAL COLOR STANDARD #225 LIGHT GRAY, WITH INTEGRAL FACTORY "RAINBLOC" WATER REPELLENT ADMIXTURE. MORTAR TO HAVE "RAINBLOC" FOR MORTAR ADMIXTURE. MORTAR COLOR TO MATCH.
- ST STONE VENEER CORONADO STONE PRODUCTS - "QUICK STACK CARMEL MOUNTAIN" - PROVIDE ANTI GRAFFITI SEALER.
- ST 2 STONE VENEER CORONADO STONE PRODUCTS - CHISELED STONE SILL - "BUFF" - PROVIDE ANTI GRAFFITI SEALER.

- CP ACRYLIC PLASTER COLOR COAT
- R COLOR DESIGNATION:
- P1 = MATCH SHERWIN WILLIAMS "QUICK QUACK GREEN"
P2 = MATCH SHERWIN WILLIAMS #6902 "DECISIVE YELLOW"
P3 = MATCH SHERWIN WILLIAMS #1004 "SNOWBOUND"
- PLASTER COLOR COAT TO BE SAND FINISH
- D1 HOLLOW METAL DOOR - PAINT TO TO MATCH SHERWIN WILLIAMS #1004 "BELIEVABLE BUFF"
- D2 OVERHEAD METAL DOOR - PAINT TO TO MATCH SHERWIN WILLIAMS #1025 "BACKDROP"
- D3 CLEAR ANODIZED ALUMINUM COMMERCIAL GRADE STOREFRONT GLASS DOOR

- D3 8" X 16" THROUGH WALL SCUPPER, COLLECTOR AND DOWNSPOUT. PAINT TO MATCH ADJACENT SURFACE
- EU 1/4" DEEP REVEAL EXPANSION JOINT
- L LIGHT FIXTURE
- L TYPE:
- L1 = LED RADIAL WALL SCORCE (DOWN ONLY)
L2 = LINEAR FACADE WALL LIGHT (DOWN ONLY)
L3 = 2 FOOT LED PILASTER LIGHT (DOWN ONLY)
L4 = WALL PACK (DOWN ONLY)
- CONTACT STEVE FRIEDMAN 1.847.830.1444 WITH HERMITAGE LIGHTING FOR ORDERING LIGHTING. (NO EXCEPTIONS)

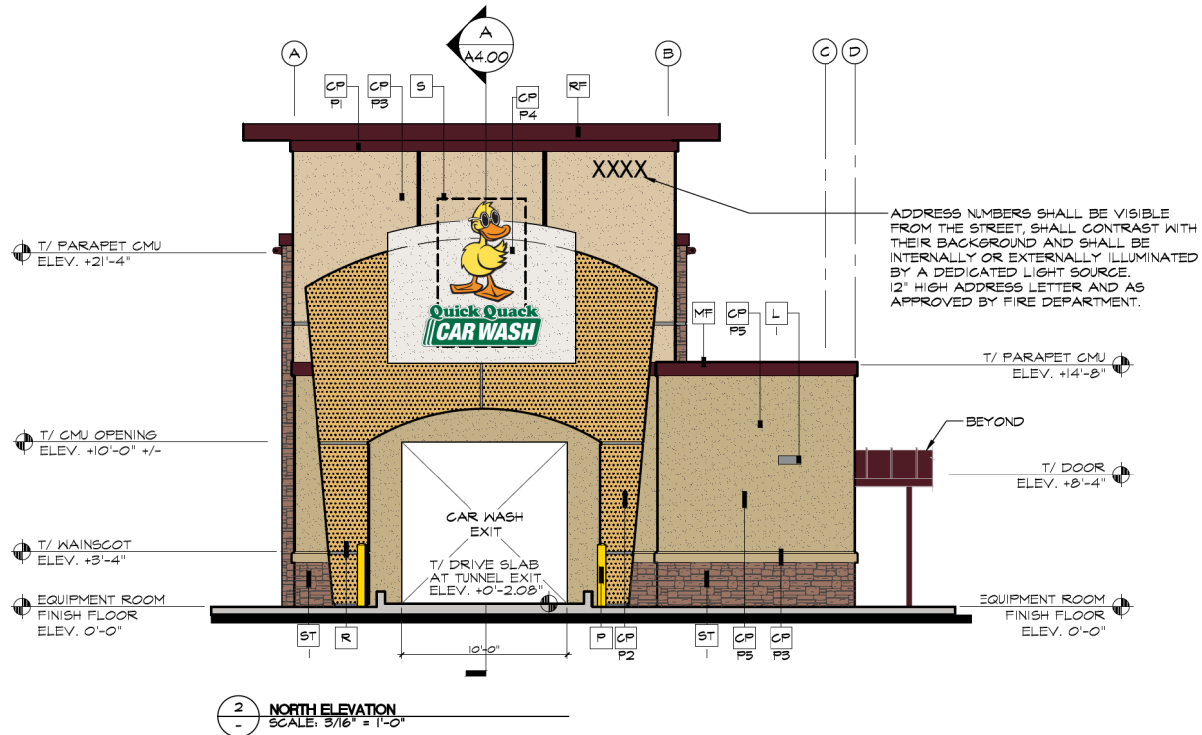


For: QUICK QUACK CAR WASH
6020 WEST OAKS BLVD SUITE 300
ROCKLIN, CA 95765


Barghausen Consulting Engineers, Inc.
18215 72nd Avenue South
Kent, WA 98032
425.251.6222
barghausen.com

Job Number 23452
Sheet A3.01

Title: EXTERIOR ELEVATIONS
QUICK QUACK CAR WASH NO. 26-649
SW SUNSET BLVD. AND LONETREE BLVD.
ROCKLIN, CA 95765

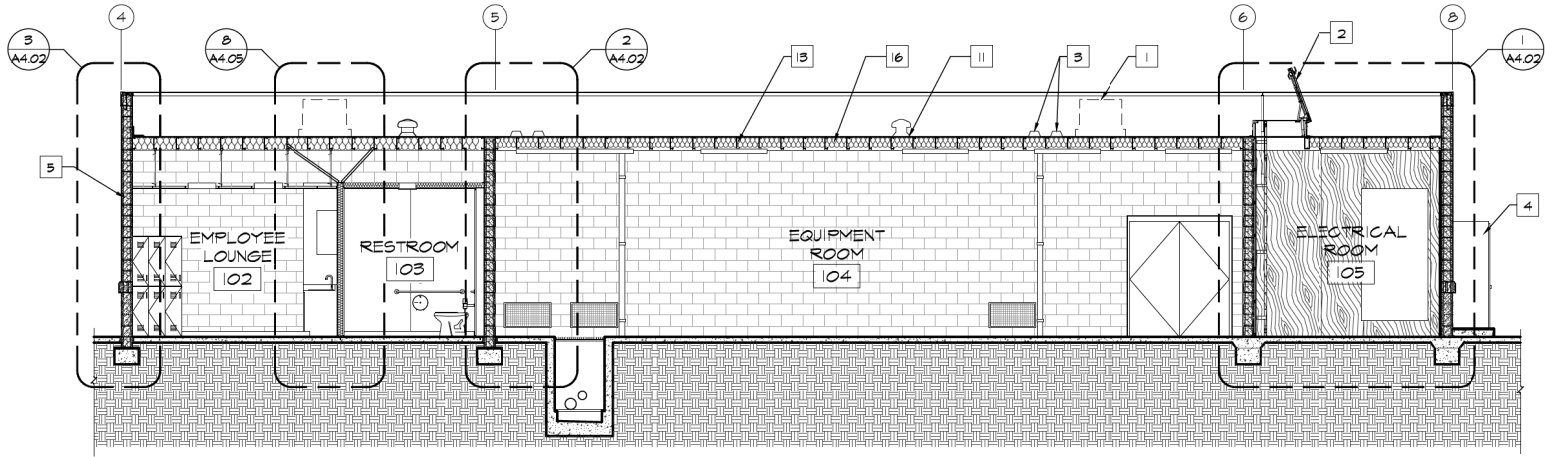

B BUILDING SECTION
SCALE: 3/16" = 1'-0"

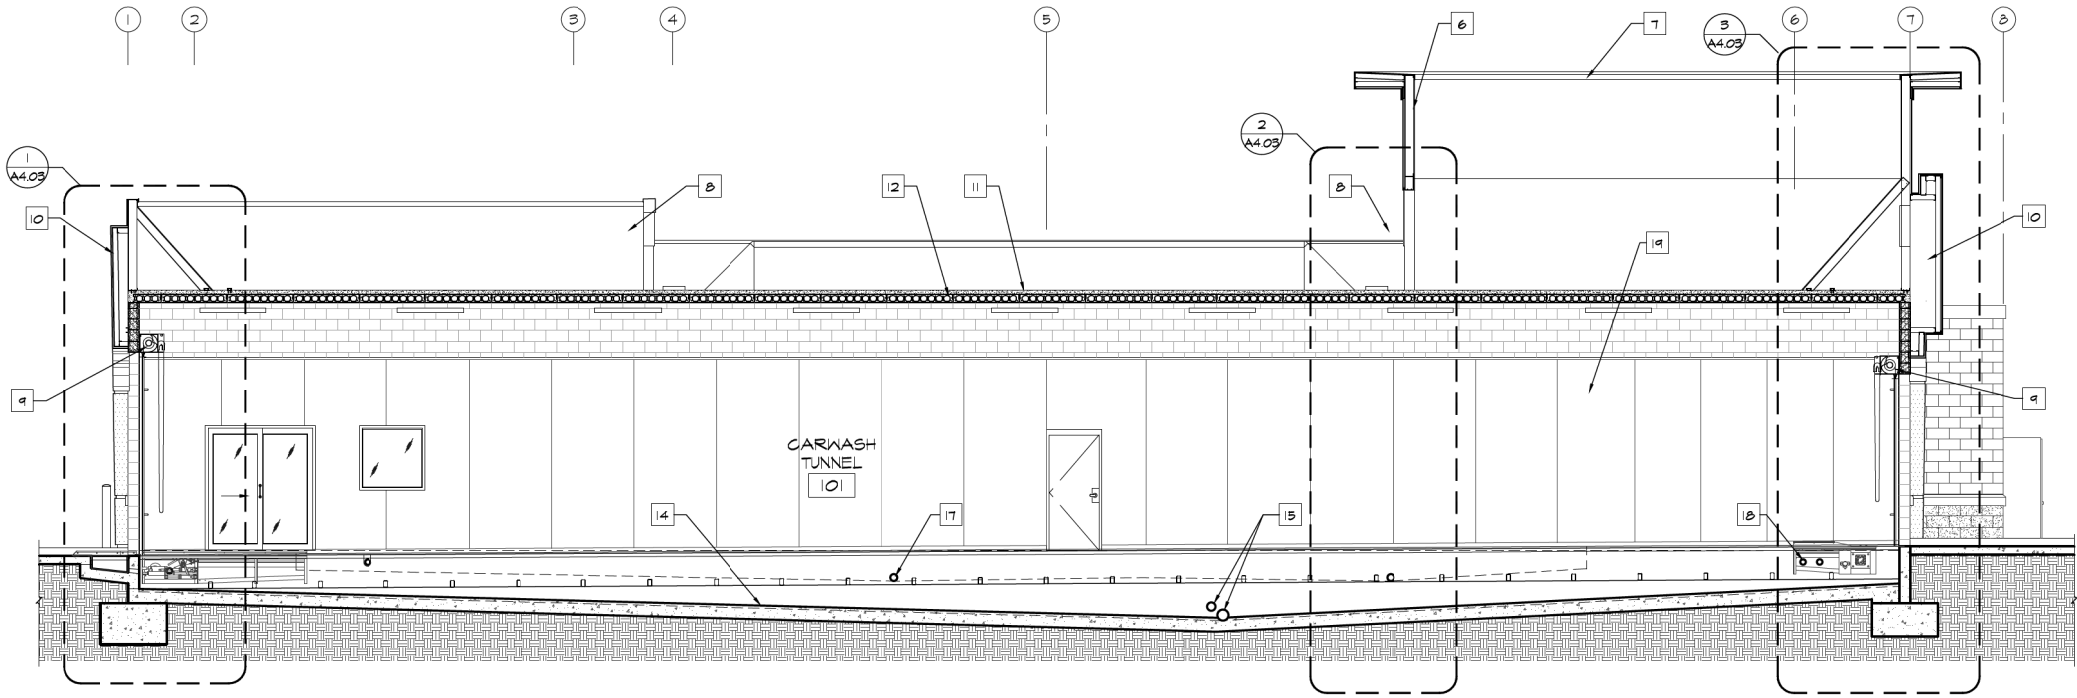


A BUILDING SECTION
SCALE: 3/16" = 1'-0"


KEYNOTES

- 1 ROOF TOP MECHANICAL UNIT IN FOREGROUND SHOWN DASHED. CONCEALED FROM VIEW BEHIND PARAPET WALL.
- 2 ROOF ACCESS HATCH.
- 3 ROOF DRAIN AND OVERFLOW SCUPPER.
- 4 ELECTRICAL SERVICE SWITCHGEAR ON HOUSEKEEPING PAD.
- 5 CONCRETE MASONRY UNIT WALL CONSTRUCTION. R-I VALUE WITH A U-FACTOR OF 0.366.
- 6 OPEN TO ROOF BELOW.
- 7 STANDING SEAM METAL ROOFING AT PERIMETER OVERHANG.
- 8 OPENING IN WALL.
- 9 COILING ROLL-UP DOOR.
- 10 ROOF CRICKET. 1/2" ROOF SHEATHING OVER METAL STUD DIAGONAL BRACING SLOPE AT ONE TO ONE.
- 11 TPO MEMBRANE ROOFING.
- 12 HOLLOW CORE PRE-CAST PLANK ROOF STRUCTURE. SEE ROOF PLAN FOR SLOPES.
- 13 METAL STUD ROOF FRAMING.
- 14 CONVEYOR TRENCH. SLOPE TO DRAIN.
- 15 CONVEYOR TRENCH DRAIN AND OVERFLOW.
- 16 R-30 ROOF INSULATION WITH A U-FACTOR OF 0.038.
- 17 SQUARE ACCESS PANEL BEYOND.


Job Number 23452		Barghausen Consulting Engineers, Inc. 18215 72nd Avenue South Kent, WA 98032 425.251.6222 barghausen.com		For: QUICK QUACK CAR WASH 6020 WEST OAKS BLVD SUITE 300 ROCKLIN, CA 95765		Title: BUILDING SECTIONS QUICK QUACK CAR WASH NO. 26-649 SW SUNSET BLVD. AND LONETREE BLVD. ROCKLIN, CA 95765	
Sheet A4.00		Designed _____ RC _____ Drawn _____ RC _____ Checked _____ MU _____ Approved _____ DG _____ Date _____		Scale: Horizontal As Noted Vertical		Revision No. Date By Ckd. Appr.	

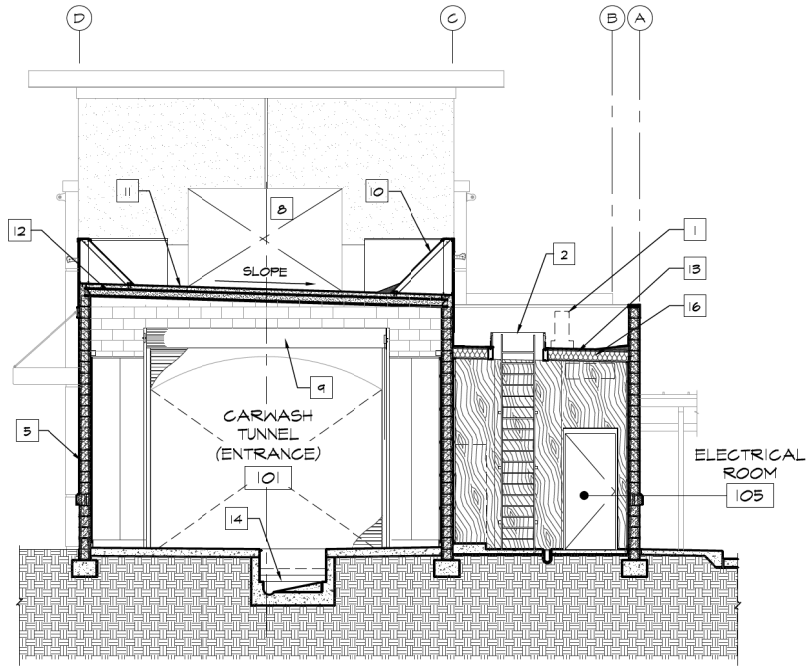

C BUILDING SECTION
SCALE: 3/16" = 1'-0"

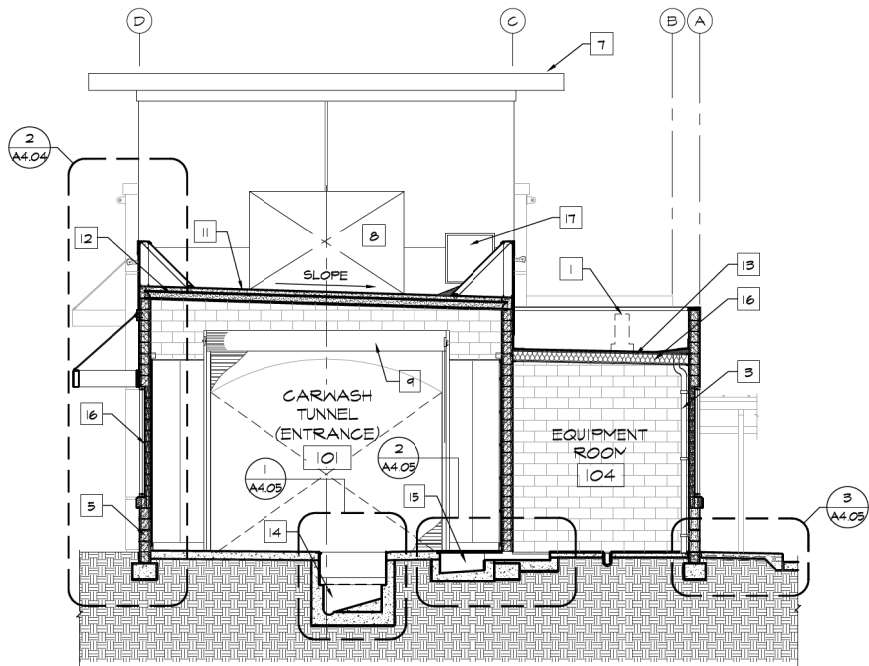

D BUILDING SECTION
SCALE: 3/16" = 1'-0"

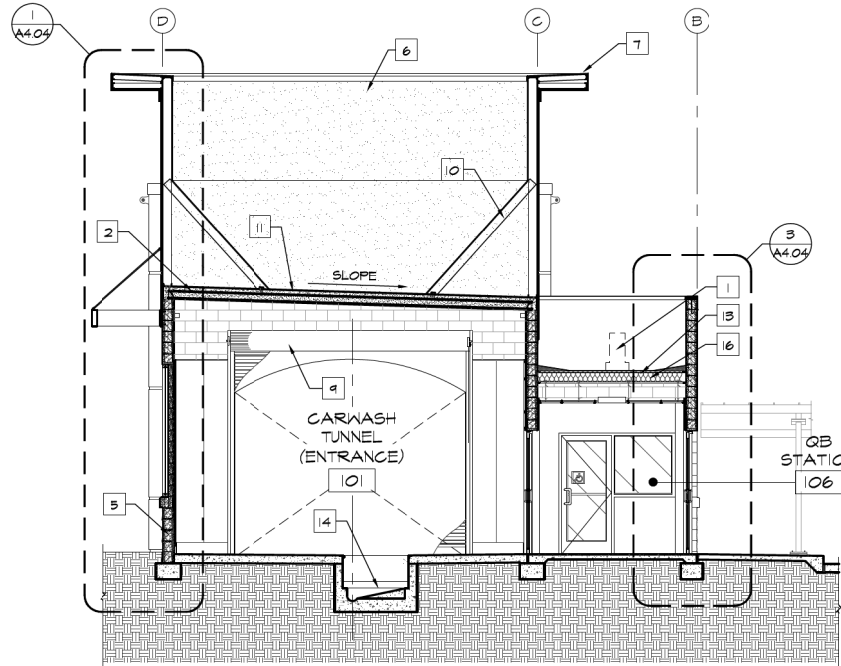

E BUILDING SECTION
SCALE: 3/16" = 1'-0"

KEYNOTES

- 1 ROOF TOP MECHANICAL UNIT IN FOREGROUND SHOWN DASHED. CONCEALED FROM VIEW BEHIND PARAPET WALL.
- 2 ROOF ACCESS HATCH.
- 3 ROOF DRAIN AND OVERFLOW SCUPPER.
- 4 ELECTRICAL SERVICE SWITCHGEAR ON HOUSEKEEPING PAD.
- 5 CONCRETE MASONRY UNIT WALL CONSTRUCTION. R-1 VALUE WITH A U-FACTOR OF 0.366.
- 6 OPEN TO ROOF BELOW.
- 7 STANDING SEAM METAL ROOFING AT PERIMETER OVERHANG.
- 8 OPENING IN WALL.
- 9 COILING ROLL-UP DOOR.
- 10 ROOF CRICKET. 1/2" ROOF SHEATHING OVER METAL STUD DIAGONAL BRACING SLOPE AT ONE TO ONE.
- 11 TPO MEMBRANE ROOFING.
- 12 HOLLOW CORE PRE-CAST PLANK ROOF STRUCTURE. SEE ROOF PLAN FOR SLOPES.
- 13 METAL STUD ROOF FRAMING.
- 14 CONVEYOR TRENCH. SLOPE TO DRAIN.
- 15 CONVEYOR TRENCH DRAIN AND OVERFLOW.
- 16 R-30 ROOF INSULATION WITH A U-FACTOR OF 0.038.
- 17 SQUARE ACCESS PANEL BEYOND.


Job Number 23452	Sheet A4.01	Barghausen Consulting Engineers, Inc. 18215 72nd Avenue South Kent, WA 98032 425.251.6222 barghausen.com		Designed <u>RC</u> Drawn <u>RC</u> Checked <u>MU</u> Approved <u>DG</u> Date _____	Scale: Horizontal As Noted Vertical	For: QUICK QUACK CAR WASH 6020 WEST OAKS BLVD SUITE 300 ROCKLIN, CA 95765	Title: BUILDING SECTIONS QUICK QUACK CAR WASH NO. 26-649 SW SUNSET BLVD. AND LONETREE BLVD. ROCKLIN, CA 95765
		P:\23000A\23452\preliminary\RC\A4.01_bldg_sections.dwg 7/3/2024 3:12 PM MBERRY		Revision No. Date By Ckd. Appr.			

GENERAL SYMBOLS

	CONTROLLER CABINET		TC - TOP OF CURB ELEVATION
	GUY POLE		FS - FINISHED SURFACE
	HANDICAP SPACE		GR - GRATE ELEVATION
	MONITORING WELL		FL - FLOW LINE
	POWER POLE		HP - HIGH POINT
	IRON PIPE		RG - ROUGH GRADE
	RAILROAD SPIKE		PROPOSED CONTOUR
	STANDARD CITY MONUMENT		SLOPE
	SURVEY MONUMENT		PROPOSED CURB
	STORM DRAIN MANHOLE		PROPOSED CURB AND GUTTER
	STREET SIGN		PROPOSED FIRE LANE
	STREET LIGHT		HANDICAP RAMP
	TREE WITH SIZE		RIDGE LINE
	TREE REMOVAL		PARKING LIGHT
	TRANSFORMER		PERFORATED PIPE
	BARBED WIRE FENCE		STORM DRAIN MANHOLE
	CHAIN-LINKED FENCE		EXISTING GAS VALVE
	WOOD FENCE		EXISTING CONTOUR
	SAWCUT LINE		EXISTING ELEVATION
	WALL		
	EXISTING STORM DRAIN CATCH BASIN		
	EXISTING GAS METER		
	EXISTING SANITARY SEWER CLEANOUT		
	EXISTING SANITARY SEWER MANHOLE		

	PROPERTY LINE
	DOMESTIC PIPELINE WITH SIZE
	EXISTING GAS LINE
	EXISTING SANITARY SEWER LINE
	EXISTING STORM DRAIN LINE
	EXISTING ELECTRICAL LINE
	EXISTING TELEPHONE LINE
	PROPOSED STORM DRAIN CATCH BASIN
	PROPOSED GAS METER
	PROPOSED SANITARY SEWER CLEANOUT
	PROPOSED SANITARY SEWER MANHOLE
	PROPOSED STORM DRAIN MANHOLE
	GATE VALVE
	PROPOSED GAS VALVE
	PROPOSED GAS LINE
	PROPOSED SANITARY SEWER LINE
	PROPOSED STORM DRAIN LINE
	PROPOSED ELECTRICAL LINE
	PROPOSED TELEPHONE LINE
	PROPOSED JOINT UTILITY TRENCH
	OVERLAND RELEASE
	RIDGE
	FIRE DEPARTMENT CONNECTION

	PIPE RESTRAINED LENGTH RL= ??' (LABEL BETWEEN LIMIT MARKERS)		PIPE RESTRAINED LENGTH RL= ??' (LABEL BETWEEN LIMIT MARKERS)
	EXISTING PIPELINE		EXISTING PIPELINE
	RESTRAINT LIMIT SYMBOLS (LEFT AND RIGHT)		RESTRAINT LIMIT SYMBOLS (LEFT AND RIGHT)
	RAW WATER PIPELINE		RAW WATER PIPELINE
	GATE VALVE		GATE VALVE
	BUTTERFLY VALVE		BUTTERFLY VALVE
	SERVICE LATERAL WITH METER BOX		SERVICE LATERAL WITH METER BOX
	AIR/VACUUM RELEASE VALVE		AIR/VACUUM RELEASE VALVE
	BLOWOFF WITH SIZE		BLOWOFF WITH SIZE
	DOUBLE CHECK VALVE ASSEMBLY BACKFLOW PREVENTION DEVICE		DOUBLE CHECK DETECTOR CHECK VALVE ASSEMBLY
	REDUCED PRESSURE PRINCIPAL BACKFLOW PREVENTION ASSEMBLY		REDUCED PRESSURE PRINCIPAL BACKFLOW PREVENTION ASSEMBLY
	FIRE HYDRANT RESTRAINED? ADD "R"		RESTRAINED FIRE HYDRANT ASSEMBLY
	WATER QUALITY SAMPLING STATION		WATER QUALITY SAMPLING STATION
	REDUCER		REDUCER

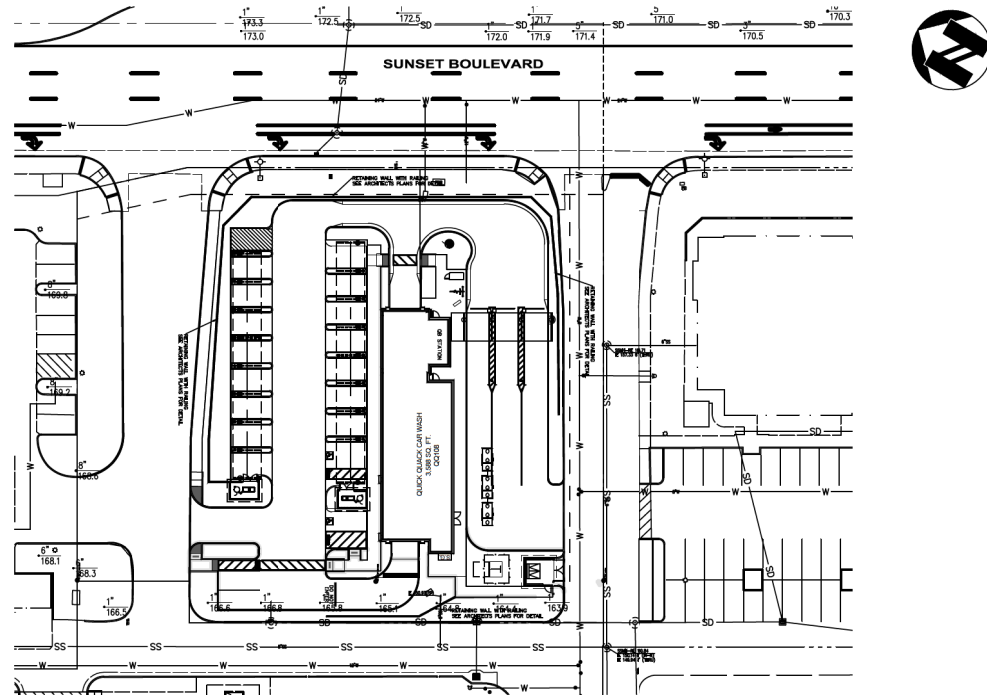ONSITE IMPROVEMENT PLAN
QUICK QUACK CAR WASH # 26-649SW CORNER SUNSET BLVD AND LONETREE BLVD
ROCKLIN, CA PLACER COUNTY

PROJECT DATA

- A.P.N.: 017-284-004-000
- ZONING NOTE:**
THIS SURVEY MAKES NO EVALUATION AS TO COMPLIANCE WITH ZONING AND BUILDING CODES AND/OR ORDINANCES OTHER THAN CURRENT MUNICIPAL BUILDING SETBACK LINE LOCATIONS.

THE SUBJECT PROPERTY IS CURRENTLY ZONED "PD-BP/C" PLANNED DEVELOPMENT ZONING DISTRICT;

THE CURRENT BUILDING SETBACKS FOR THIS ZONING DESIGNATION ARE ON FILE WITH THE CITY OF ROCKLIN PLANNING DEPARTMENT.

INFORMATION WAS OBTAINED FROM THE CITY OF ROCKLIN PLANNING DEPARTMENT WEBSITE ON NOVEMBER 02, 2022.

- BASIS OF BEARINGS:**
THE BEARING OF NORTH 57°24'10" EAST TAKEN ON THE CENTERLINE OF LONETREE BOULEVARD AS SHOWN ON THAT CERTAIN MAP ENTITLED "ROCKLIN CORPORATE CENTER" FILED FOR RECORD ON OCTOBER 01, 2004 IN BOOK Z OF MAPS AT PAGE 90, PLACER COUNTY RECORDS WAS TAKEN AS THE BASIS OF ALL BEARINGS SHOWN HEREON.

- BENCHMARK:**
CITY OF ROCKLIN BENCHMARK "R9-10":
FOUND 2-1/2" BRASS DISK WITH PUNCH AND IS 0.6 FEET BELOW THE GROUND STAMPED L.S. 5250 IN CONCRETE IN MONUMENT WELL. 1 FOOT SOUTH OF NORTH PAVEMENT WEST OAKS BOULEVARD (+/-) 60 FEET EAST OF END PAVEMENT WEST OAKS BOULEVARD, 18 INCH NORTH EAST OF STORM DRAIN MANHOLE.
ELEVATION: 129.23 FEET (GPS OBSERVED) (DATUM) NAVD 1988

- FLOOD ZONE NOTE:**
THE SUBJECT PROPERTY IS SHOWN ON THE FEDERAL EMERGENCY MANAGEMENT AGENCY FLOOD INSURANCE RATE MAP, COMMUNITY PANEL NUMBER 060242 0933 H, DATED NOVEMBER 02, 2018, AS BEING LOCATED IN FLOOD ZONE "X".

AREAS OF DETERMINED TO BE OUTSIDE THE 0.2% ANNUAL CHANCE FLOOD.

INFORMATION WAS OBTAINED FROM THE FEMA WEBSITE (WWW.FEMA.GOV) ON NOVEMBER 03, 2022.

CIVIL ENGINEER

oms associates, inc.
801 YGNACIO VALLEY ROAD,
SUITE 220
WALNUT CREEK, CA 94596
PHONE: (925) 943-2777
FAX: (925) 943-2778
AL SHAGHAGHI;
al@omsassociates.us
PEDROS GHADIRI;
fedros@omsassociates.us

CITY OF ROCKLIN
DEPARTMENT OF PLANNING
DARA DUNGWORTH - ASSOCIATE PLANNER
3970 ROCKLIN ROAD
ROCKLIN, CA 95677
916-625-5160
dara.dungworth@rocklin.ca.us
CITY OF ROCKLIN

BUILDING DIVISION
ELAINE CLARK - FIRE PREVENTION PLANS EXAMINER
3970 ROCKLIN RD., ROCKLIN, CA 95677
(916) 625-5150
elaine.clark@rocklin.ca.us

WATER COMPANY

PLACER COUNTY WATER AGENCY
MR. JOSH LELKO
144 FERGUSON RD.
AUBURN, CA 95603
530-823-4886

SANITARY SEWER

SOUTH PLACER MUNICIPAL UTILITY DISTRICT (SPMUD)
MS. CARY HUFF
5807 SPRINGVIEW DR.
ROCKLIN, CA 95677

PUBLIC WORKS

DEPARTMENT OF PUBLIC WORKS
4081 ALVIS CT.
ROCKLIN, CA 95677
916-625-5500

ARCHITECT


BARGHAUSEN CONSULTING ENGINEERS, INC
18215 72ND AVENUE SOUTH,
KENT WA, 98032
942-736-9045

DEVELOPER

QUICK QUACK CARWASH
1380 LEAD HILL BLVD #260
ROSEVILLE, CA 95661
PHONE: (916) 955-5186
GREG FARR

GEO TECH

KRAZAN & ASSOCIATES, INC.
4617 AUBURN BLVD.
SACRAMENTO, CA 95841
PHONE: (916) 564-2220
DAVID R. JAROSZ

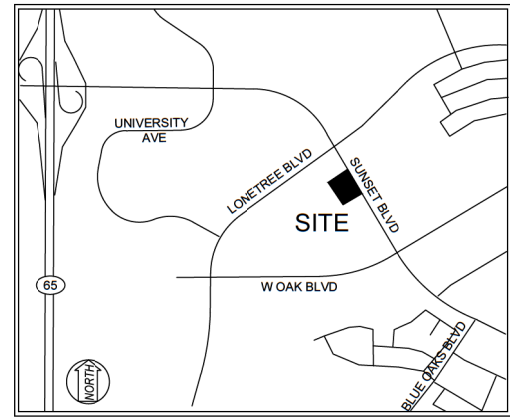VICINITY MAP
NOT TO SCALE

SHEET INDEX

ONSITE CIVIL PLANS

C-1.0	COVER SHEET
C-2.0	HORIZONTAL CONTROL PLAN
C-3.0	GRADING PLAN
C-4.0	UTILITY PLAN
C-5.0	STORMWATER CONTROL PLAN
C-5.1	STORMWATER CONTROL PLAN

COVER SHEET

QUICK QUACK CAR WASH # 26-649

SW SUNSET BLVD & LONETREE BLVD
ROCKLIN PLACER COUNTY CALIFORNIASHEET C-1.0
of PROJECT

22-2665

ams
801 YGNACIO VALLEY ROAD
SUITE 220
WALNUT CREEK, CA 94596
925-913-2777 FAX 925-913-2778
associates, inc. PLANNING ENGINEERING SURVEYING

DESCRIPTION

DATE

REV

BY

DATE

DATE

SCALE



DESIGNED:

DRAWN:



CHECKED:

PROJ. MGR:



FILE PATH:

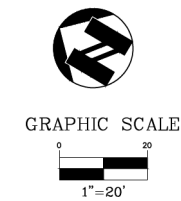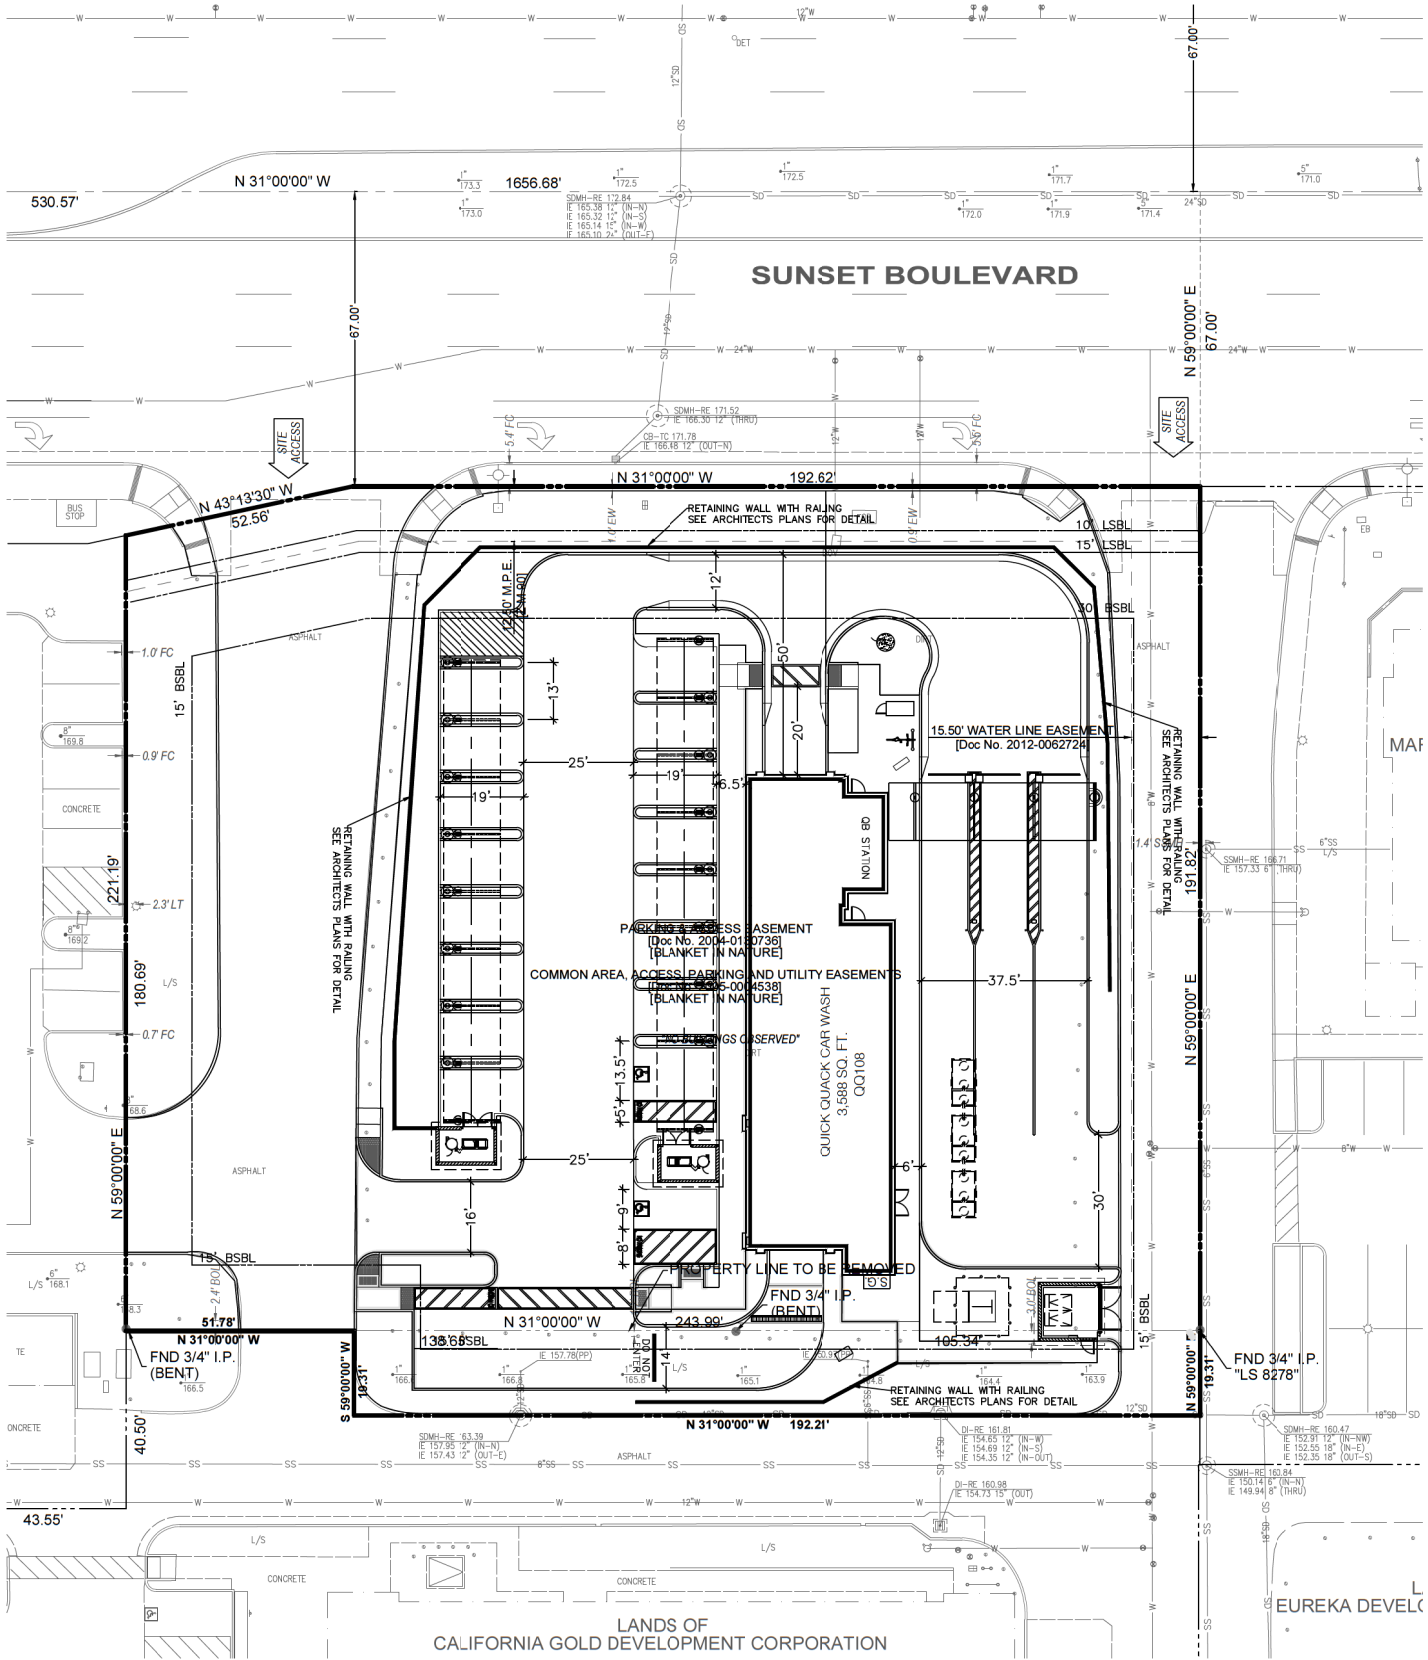

SHEET	C-2.0		PROJECT	22-2665		HORIZONTAL CONTROL PLAN		ams associates, inc.	801 YGNACIO VALLEY ROAD SUITE 220 WALNUT CREEK, CA 94596 925-943-2777 FAX 925-943-2778		PLANNING ENGINEERING SURVEYING								
	OF					QUICK QUACK CAR WASH # 26-649													
						ROCKLIN		PLACER COUNTY		CALIFORNIA									
		</																	

 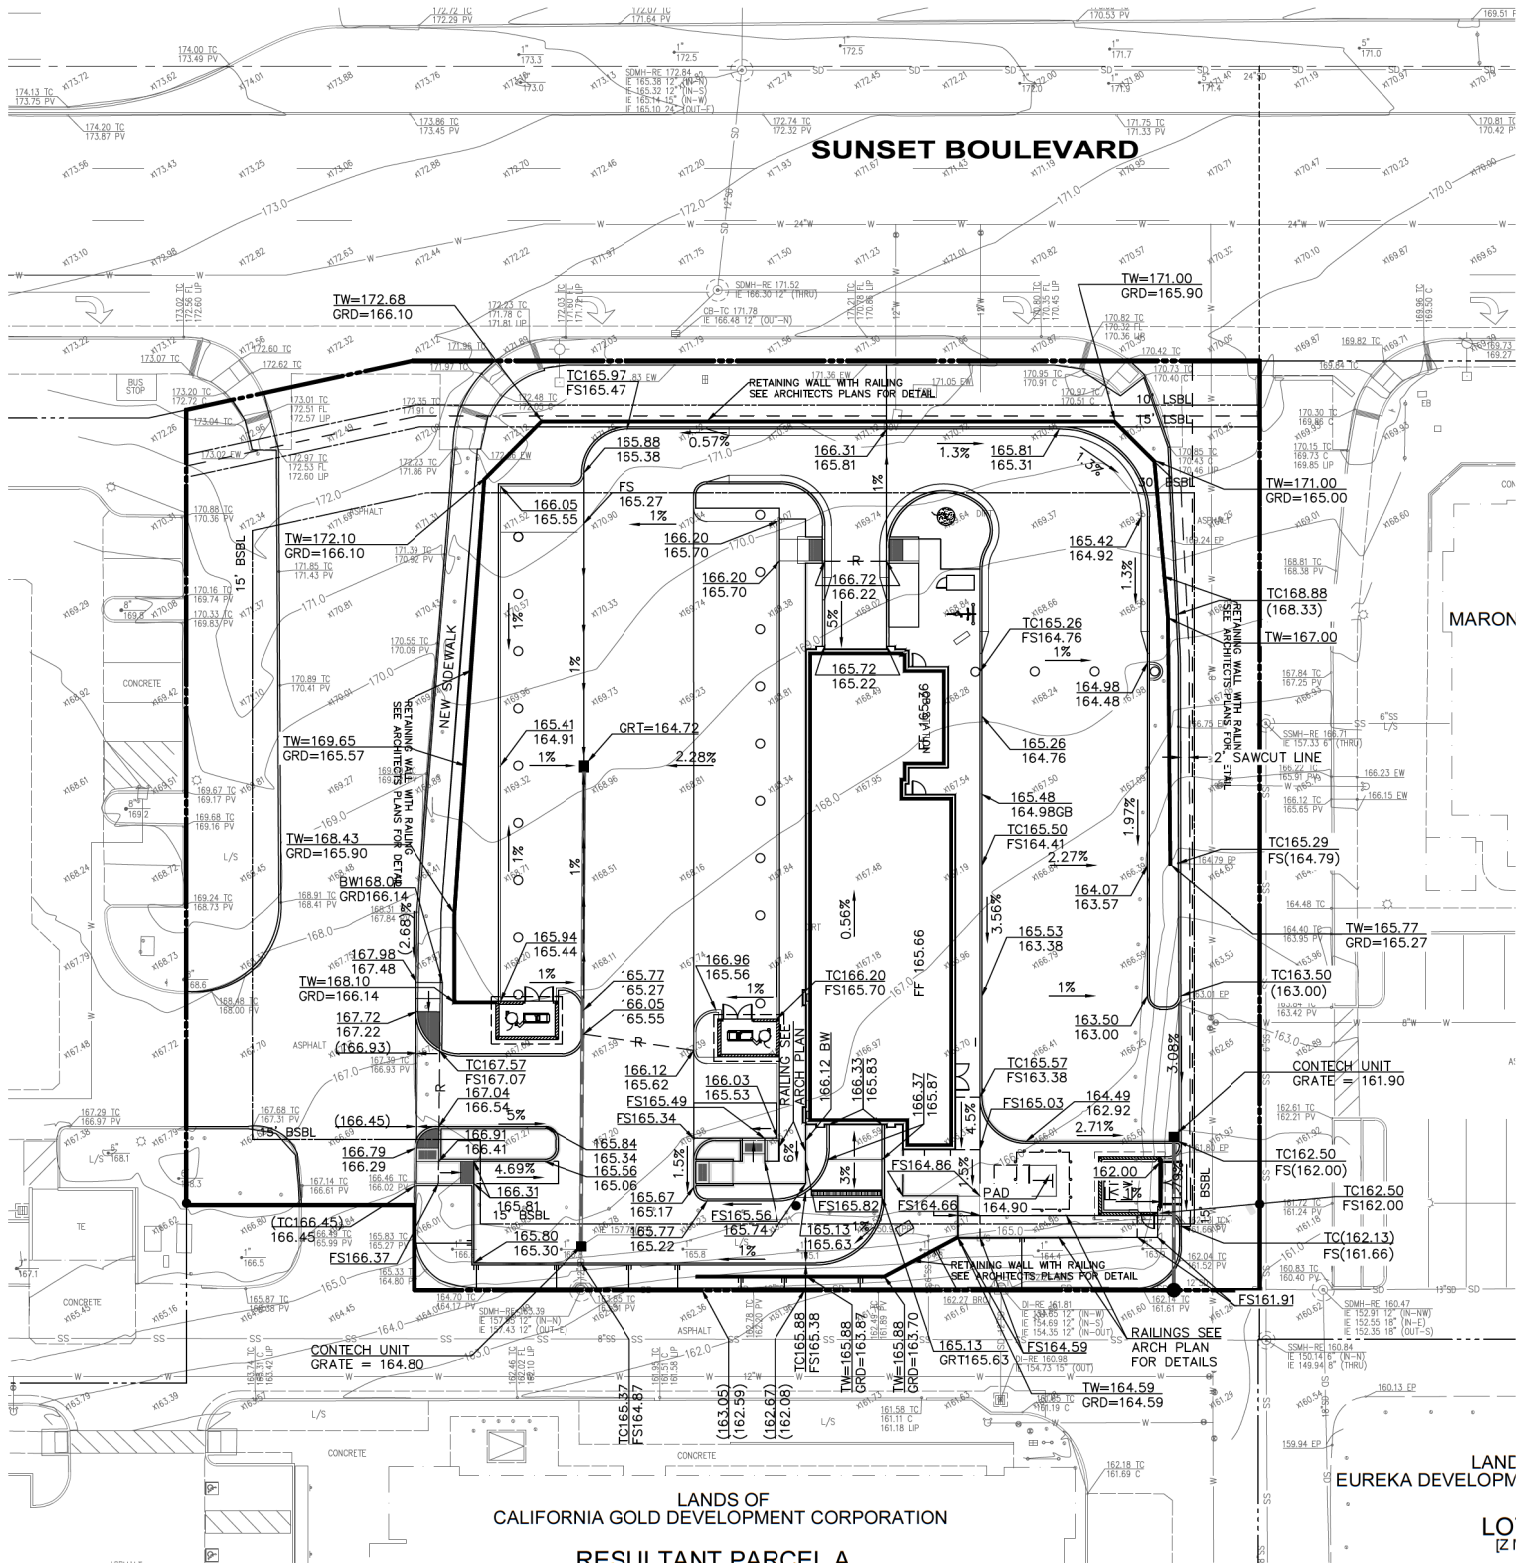

SHEET	C-3.0 OF	PROJECT	22-2665	ROCKLIN PLACER COUNTY CALIFORNIA	ams associates, inc. PLANNING ENGINEERING SURVEYING	QUICK QUACK CAR WASH # 26-649 SW SUNSET BLVD & LONETREE BLVD ROCKLIN	GRADING PLAN	DESCRIPTION			
								DATE:	07-08-24	REV #	BY
								SCALE:		△	
								DESIGNED:		△	
								DRAWN:		△	
								CHECKED:		△	
								PROJ. MGR:		△	
								FILE PATH:			

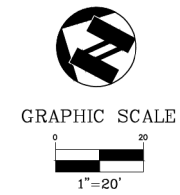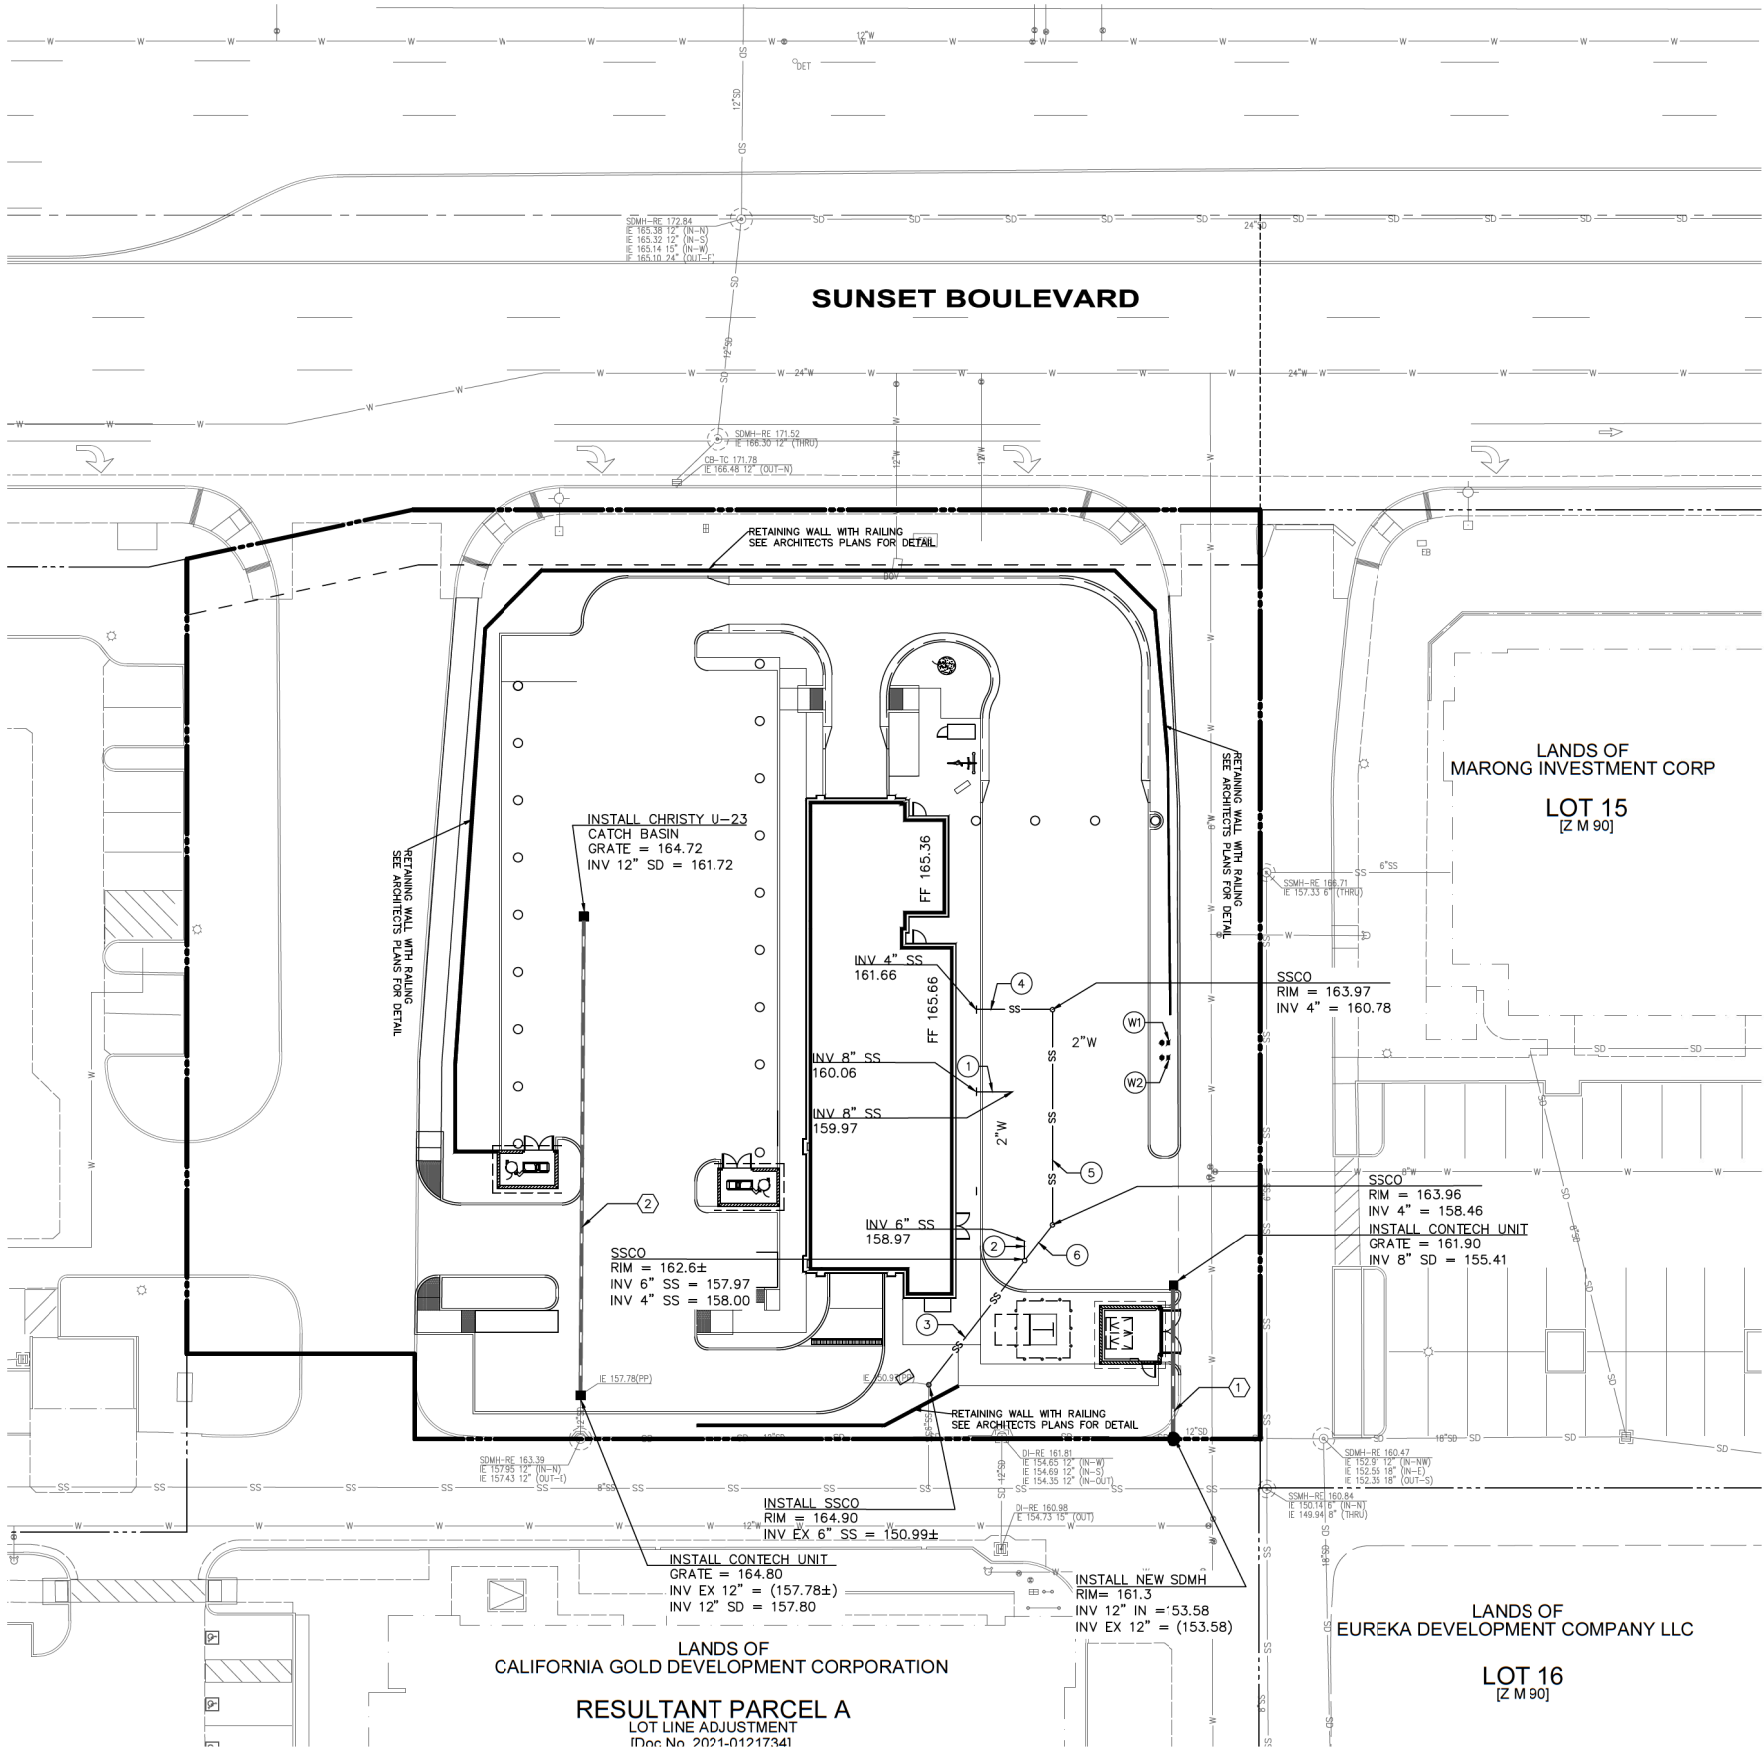


- WATER NOTES
- W1 INSTALL 2" WATER SERVICE W/ 1 1/2" WATER METER W/ BACKFLOW PREVENTER.
 - W2 INSTALL 1" IRRIGATION SERVICE W/ 1" WATER METER W/ BACKFLOW PREVENTER.

- SEWER NOTES
- 1 9LF 8" SS @ 1%
 - 2 5LF 6" SS @ 0.1995
 - 3 35LF 6" SS @ 0.1995
 - 4 19LF 4" SS @ 0.0463
 - 5 50LF 4" SS @ 0.0463
 - 6 10LF 4" SS @ 0.0463

- STORM NOTES
- 1 34LF 12" SD @ 0.0538
 - 2 108LF 12" SD @ 0.0363




SHEET	C-4.0		PROJECT	22-2665		UTILITY PLAN										QUICK QUACK CAR WASH # 26-649										801 YGNACIO VALLEY ROAD SUITE 220 WALNUT CREEK, CA 94596 925-913-2777 FAX 925-913-2778										ams associates, inc. PLANNING ENGINEERING SURVEYING										LOT 15 [Z M 90]										LOT 16 [Z M 90]										LANDS OF EUREKA DEVELOPMENT COMPANY LLC										LANDS OF MARONG INVESTMENT CORP										SUNSET BOULEVARD										RESULTANT PARCEL A LOT LINE ADJUSTMENT (Doc No: 2021-01217341)										LANDS OF CALIFORNIA GOLD DEVELOPMENT CORPORATION	
	OF							SW SUNSET BLVD & LONETREE BLVD		PLACER COUNTY		CALIFORNIA		ROCKLIN	

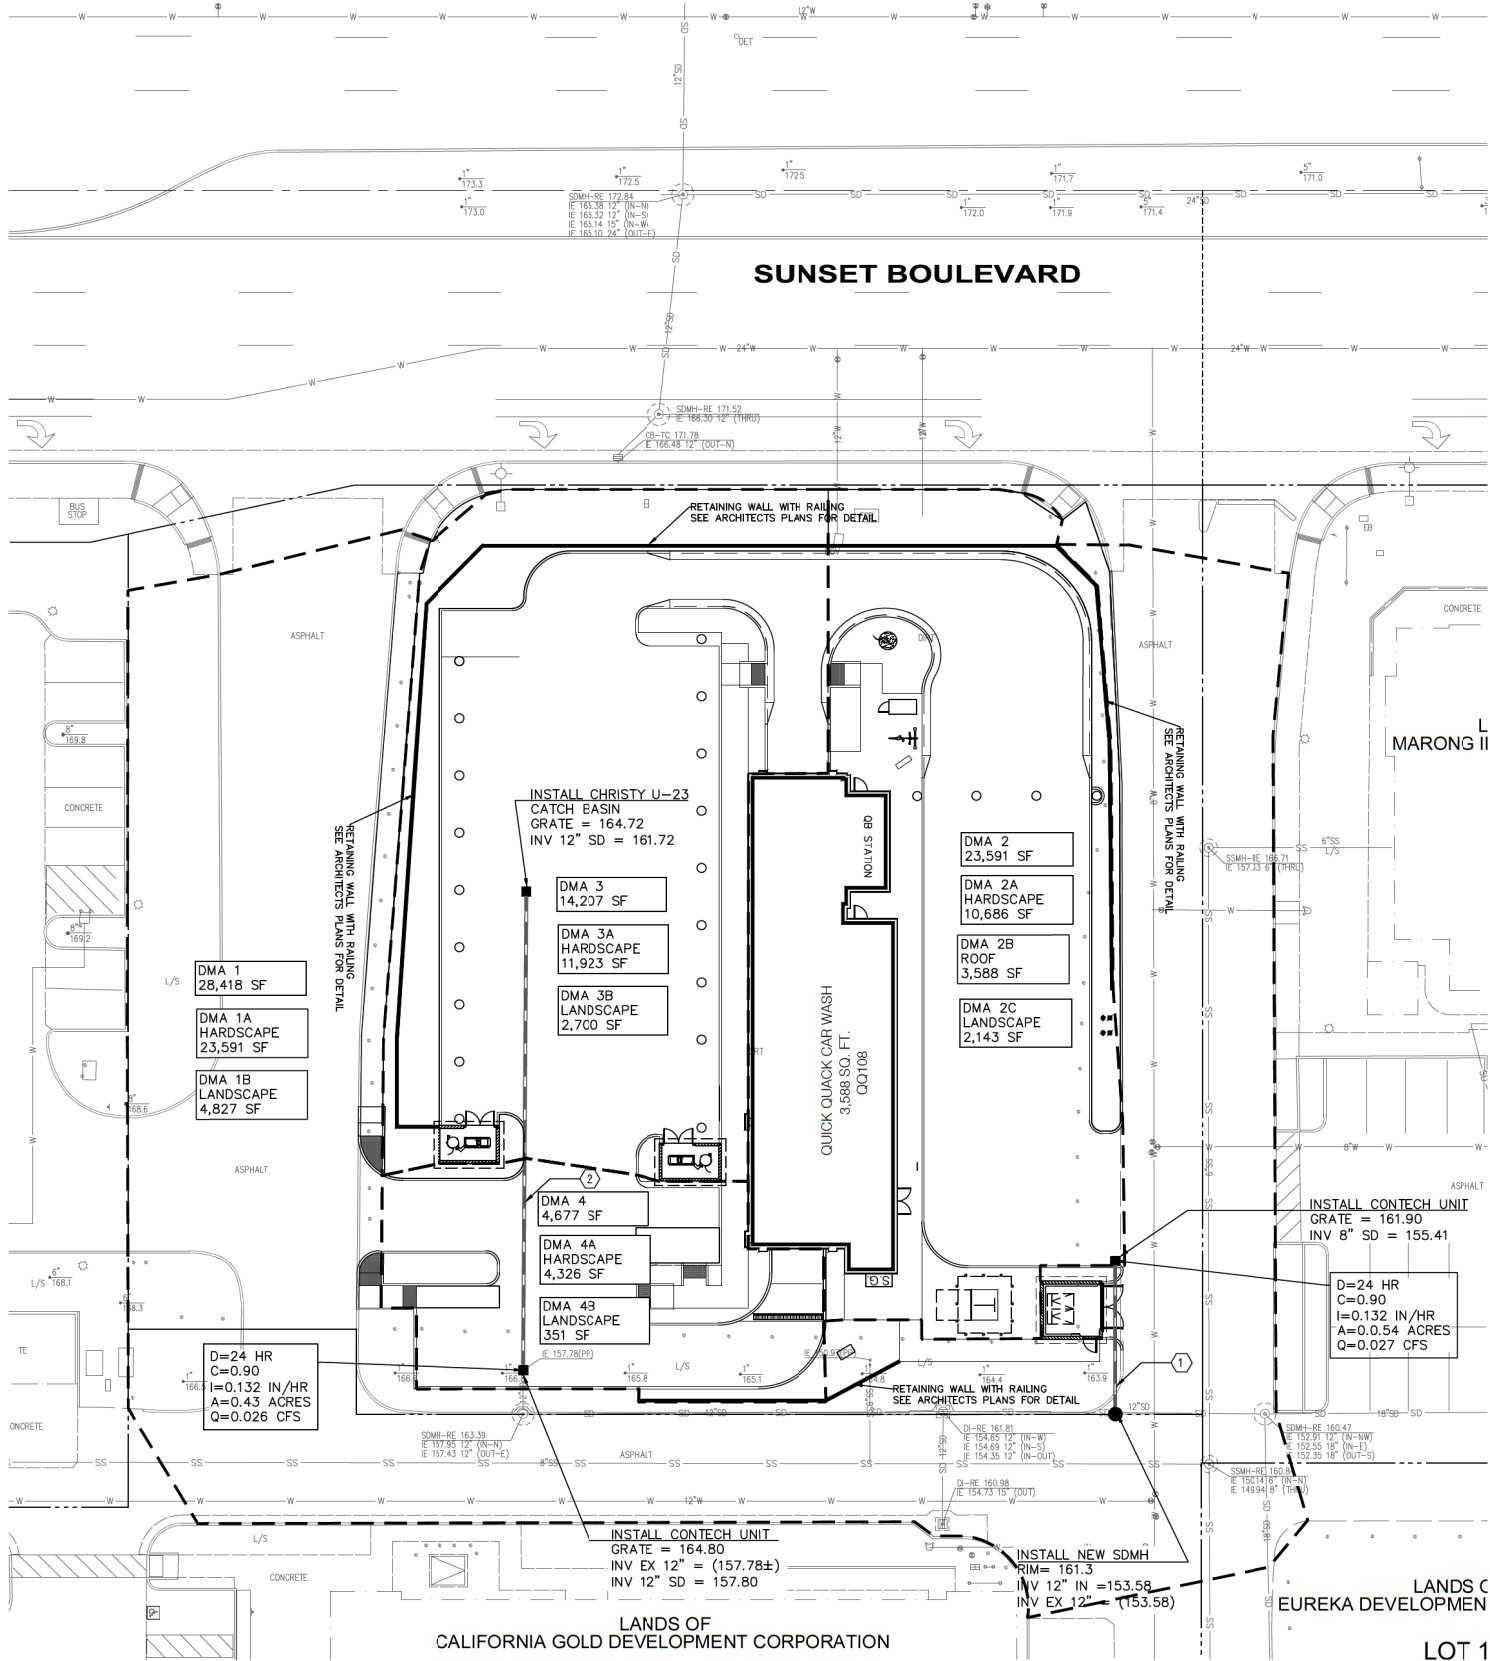

STORM NOTES

- 1 34LF 12" SD @ 0.0538
- 2 108LF 12" SD @ 0.0363

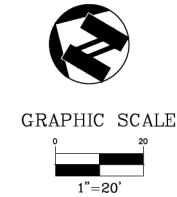

GRAPHIC SCALE



SHEET	C-5.0 OF	PROJECT	22-2665	STORMWATER CONTROL PLAN					QUICK QUACK CAR WASH # 26-649					801 YGNACIO VALLEY ROAD SUITE 220 WALNUT CREEK, CA 94596 925-913-2777 FAX 925-913-2778					ams					associates, inc. PLANNING ENGINEERING SURVEYING					FILE PATH:																				
				ROCKLIN					PLACER COUNTY					CALIFORNIA																																			
				SW SUNSET BLVD & LONETREE BLVD	



NOTES/SPECIAL REQUIREMENTS



NOTES/SPECIAL REQUIREMENTS






SHEET C-5.1 OF	STORMWATER CONTROL PLAN QUICK QUACK CAR WASH # 26-649 SW SUNSET BLVD & LONETREE BLVD ROCKLIN PLACER COUNTY CALIFORNIA	
	PROJECT 22-2665	

PLANT SCHEDULE

SYMBOL QTY BOTANICAL / COMMON NAME CONT WUCOLS

TREES

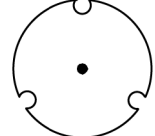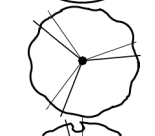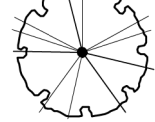	3	Arbutus x 'Marina' / Marina Strawberry Tree Standard	24" box	Low
	5	Lagerstroemia indica 'Red' / Red Crape Myrtle	15 gal.	Low
	3	Pyrus calleryana 'Aristocrat' / Aristocrat Gallery Pear	24" box	Moderate

SHRUBS



	210	Callistemon viminalis 'Lil' TM / Better John Bottlebrush	5 gal.	Low
	99	Dietsa bicolor / Fortnight Lily	1 gal.	Low
	172	Lomandra x 'Lomlon' / Lime Tuff™ Dwarf Mat Rush	1 gal.	Low
	38	Phormium tenax 'Dark Delight' / Dark Delight Flax	5 gal.	Low
	42	Yucca x 'Bright Star' / Variegated Spanish Dagger	5 gal.	Low

VINES/ESPALLIERS

	9	Macfadyena unguis-cati / Cat's Claw Creeper	5 gal.	Low
---	---	---	--------	-----

SYMBOL QTY BOTANICAL / COMMON NAME CONT WUCOLS SPACING

GROUND COVERS

  	98	Grevillea lanigera 'Mt. Tamboritha' / Mt. Tamboritha Woolly Grevillea	1 gal.	Low	36" o.c.
	56	Lavandula angustifolia 'Hidcote Blue' / Hidcote Blue English Lavender	1 gal.	Low	30" o.c.
	110	Rosa x 'Meisentrill' / Lemon Drift® Rose	1 gal.	Low	30" o.c.

GENERAL NOTES

- A minimum 3-inch layer of organic wood chip mulch shall be applied on all exposed soil surfaces of planting areas except turf areas, creeping or rooting groundcovers, or direct seeding applications where mulch is contraindicated.
- For soils less than 6% organic matter in the top 6 inches of soil, compost at a rate of a minimum of four cubic yards per 1,000 square feet of permeable area shall be incorporated to a depth of six inches into the soil except within the TPZ of protected trees, which shall receive 4 - 6" of hardwood chip mulch.
- Landscape Maintenance shall be the responsibility of the property owner.
- Soils type(s) are unknown at this time: A soils fertility analysis report and recommendations by a certified soils analysis laboratory shall be completed prior to construction. Soil samples shall be collected after site rough grading has been completed.
- Contractor shall submit soil samples to the laboratory for analysis and recommendations. Soil sampling shall be conducted in accordance with laboratory protocol, including protocols regarding adequate sampling depth for the intended plants.

Soil analysis shall include:

- Soil texture;
- Infiltration rate determined by laboratory test or soil infiltration rate table;
- pH;
- Total soluble salts;
- Sodium;
- Percent organic matter
- recommendations.

Water Efficient Landscape Worksheet

HYDROZONE/PLANTING DESCRIPTION	PLANT FACTOR (PF)	IRRIG. METHOD	IRRIG. EFFICIENCY (IE)	ETAF (PF/IE)	LANDSCAPE AREA (Sq. Ft.)	ETAF x AREA	ESTIMATED TOTAL WATER USE (ETWU)
REGULAR LANDSCAPE AREA							
1 MODERATE TREES	0.5	BUBBLERS	0.77	0.65	220	143	4623
2 LOW SHRUBS	0.3	DRIP	0.81	0.37	8282	3,067	99274
TOTALS					8,502	3,210	103897

ETAF Calculations


Total ETAF x Area	3,210
Total Area	8,502
Average ETAF	38%

Note:

- Average ETAF for Regular Landscape areas must be below .55 for residential areas and .45 for non-residential areas.

Maximum Applied Water Allowance (MAWA). MAWA= $\left(\frac{ETAF}{100}\right) \left(\frac{Conversion\ factor}{100}\right) \left(\frac{ETAF}{100}\right) (Landscape\ Area) + \left(\frac{1-ETAF}{100}\right) \times SLA$
(52.2) (.62) (.45 x 8,520) + (1-.45) x 0
123821 Gal.

Estimated Total Water use (ETWU). ETWU= $\left(\frac{ETAF}{100}\right) \left(\frac{Conversion\ factor}{100}\right) \left(\frac{ETAF}{100}\right) (Area)$
(52.2) (.62) (3,210) =
103897 Gal.

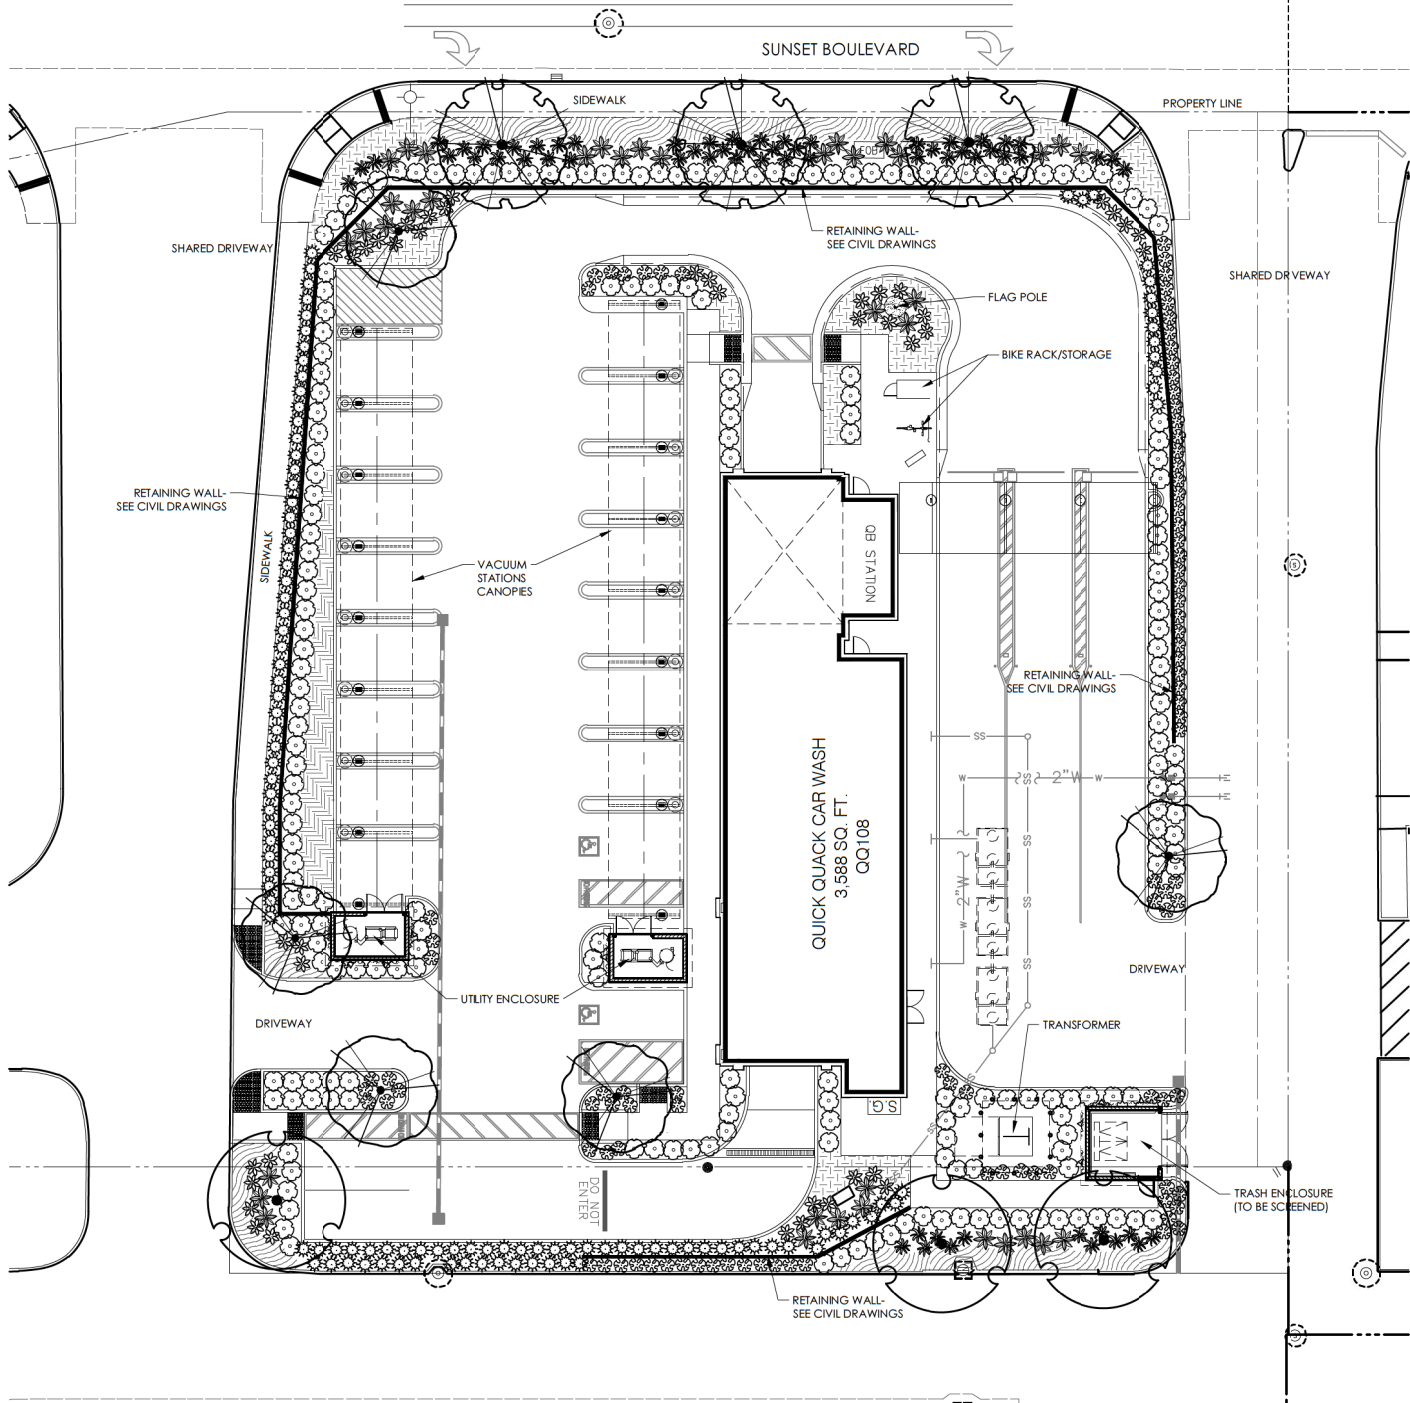


COMPLIANCE STATEMENT

I have complied with the criteria of the water use ordinance and applied them accordingly for the efficient use of water in the landscape design plan.

Rodney L. Scaccolosi

6-20-24

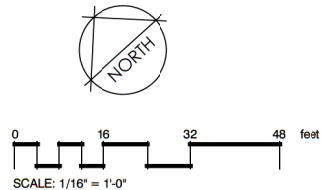

P.O. Box 2083
Petaluma CA 94952
707-280-8990
OliveStreetLandscape.com
rod@olvestreetlandscape.com

Revision

Appr.

By


Date

No.

Title:

LANDSCAPE PLAN
QUICK QUACK CAR WASH NO. 46-282
SW SUNSET BLVD. AND LONETREE BLVD.
ROCKLIN, CA 95765

For:

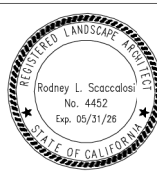

Scale:

Horizontal

As Noted

Vertical

Designed

Drawn

Checked

Approved

RS

Date

6-20-24

Barghausen
Consulting Engineers, Inc.
18215 72nd Avenue South
Kent, WA 98032
425.251.6222
barghausen.com



Job Number

23452



Sheet

L1

PLANT SCHEDULE

SYMBOL QTY BOTANICAL / COMMON NAME CONT WUCOLS

TREES

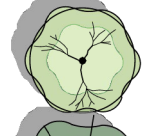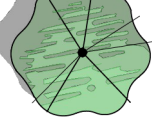	3	Arbutus x 'Marina' / Marina Strawberry Tree Standard	24" box	Low
	5	Lagerstroemia indica 'Red' / Red Crape Myrtle	15 gal.	Low
	3	Pyrus calleryana 'Aristocrat' / Aristocrat Gallery Pear	24" box	Moderate

SHRUBS


	210	Callistemon viminalis 'Lil' TM / Better John Bottlebrush	5 gal.	Low
	99	Diets bicolor / Fortnight Lily	1 gal.	Low
	172	Lomandra x 'Lomlon' / Lime Tuft™ Dwarf Mat Rush	1 gal.	Low
	38	Phormium tenax 'Dark Delight' / Dark Delight Flax	5 gal.	Low
	42	Yucca x 'Bright Star' / Variegated Spanish Dagger	5 gal.	Low

VINES/ESPALLIERS

	9	Macfadyena unguis-cati / Cat's Claw Creeper	5 gal.	Low
---	---	---	--------	-----

SYMBOL QTY BOTANICAL / COMMON NAME CONT WUCOLS SPACING

GROUND COVERS

 	98	Grevillea lanigera 'Mt. Tamboritha' / Mt. Tamboritha Woolly Grevillea	1 gal.	Low	36" o.c.
	56	Lavandula angustifolia 'Hidcote Blue' / Hidcote Blue English Lavender	1 gal.	Low	30" o.c.
	110	Rosa x 'Meisentrill' / Lemon Drift® Rose	1 gal.	Low	30" o.c.

GENERAL NOTES

- A minimum 3-inch layer of organic wood chip mulch shall be applied on all exposed soil surfaces of planting areas except turf areas, creeping or rooting groundcovers, or direct seeding applications where mulch is contraindicated.
- For soils less than 6% organic matter in the top 6 inches of soil, compost at a rate of a minimum of four cubic yards per 1,000 square feet of permeable area shall be incorporated to a depth of six inches into the soil except within the TPZ of protected trees, which shall receive 4 - 6" of hardwood chip mulch.
- Landscape Maintenance shall be the responsibility of the property owner.
- Soils type(s) are unknown at this time: A soils fertility analysis report and recommendations by a certified soils analysis laboratory shall be completed prior to construction. Soil samples shall be collected after site rough grading has been completed.
- Contractor shall submit soil samples to the laboratory for analysis and recommendations. Soil sampling shall be conducted in accordance with laboratory protocol, including protocols regarding adequate sampling depth for the intended plants.

Soil analysis shall include:

- Soil texture;
- Infiltration rate determined by laboratory test or soil infiltration rate table;
- pH;
- Total soluble salts;
- Sodium;
- Percent organic matter
- recommendations.

Water Efficient Landscape Worksheet

HYDROZONE/PLANTING DESCRIPTION	PLANT FACTOR (PF)	IRRIG. METHOD	IRRIG. EFFICIENCY (IE)	ETAF (PF/IE)	LANDSCAPE AREA (Sq. Ft.)	ETAF x AREA	ESTIMATED TOTAL WATER USE (ETWU)
REGULAR LANDSCAPE AREA							
1 MODERATE TREES	0.5	BUBBLERS	0.77	0.65	220	143	4623
2 LOW SHRUBS	0.3	DRIP	0.81	0.37	8282	3,067	99274
TOTALS					8,502	3,210	103897

ETAF Calculations


Total ETAF x Area	3,210
Total Area	8,502
Average ETAF	38%

Note:

- Average ETAF for Regular Landscape areas must be below .55 for residential areas and .45 for non-residential areas.

Maximum Applied Water Allowance (MAWA). MAWA= $\left(\frac{ETAF}{100}\right) \left(\frac{Conversion\ factor}{100}\right) \left(\frac{ETAF}{100}\right) (Landscape\ Area) + \left(\frac{1-ETAF}{100}\right) \times SLA$
(52.2) (.62) (.45 x 8,520) + (1-.45) x 0
123821 Gal.

Estimated Total Water use (ETWU). ETWU= $\left(\frac{ETAF}{100}\right) \left(\frac{Conversion\ factor}{100}\right) \left(\frac{ETAF}{100}\right) (Area)$
(52.2) (.62) (3,210) =
103897 Gal.

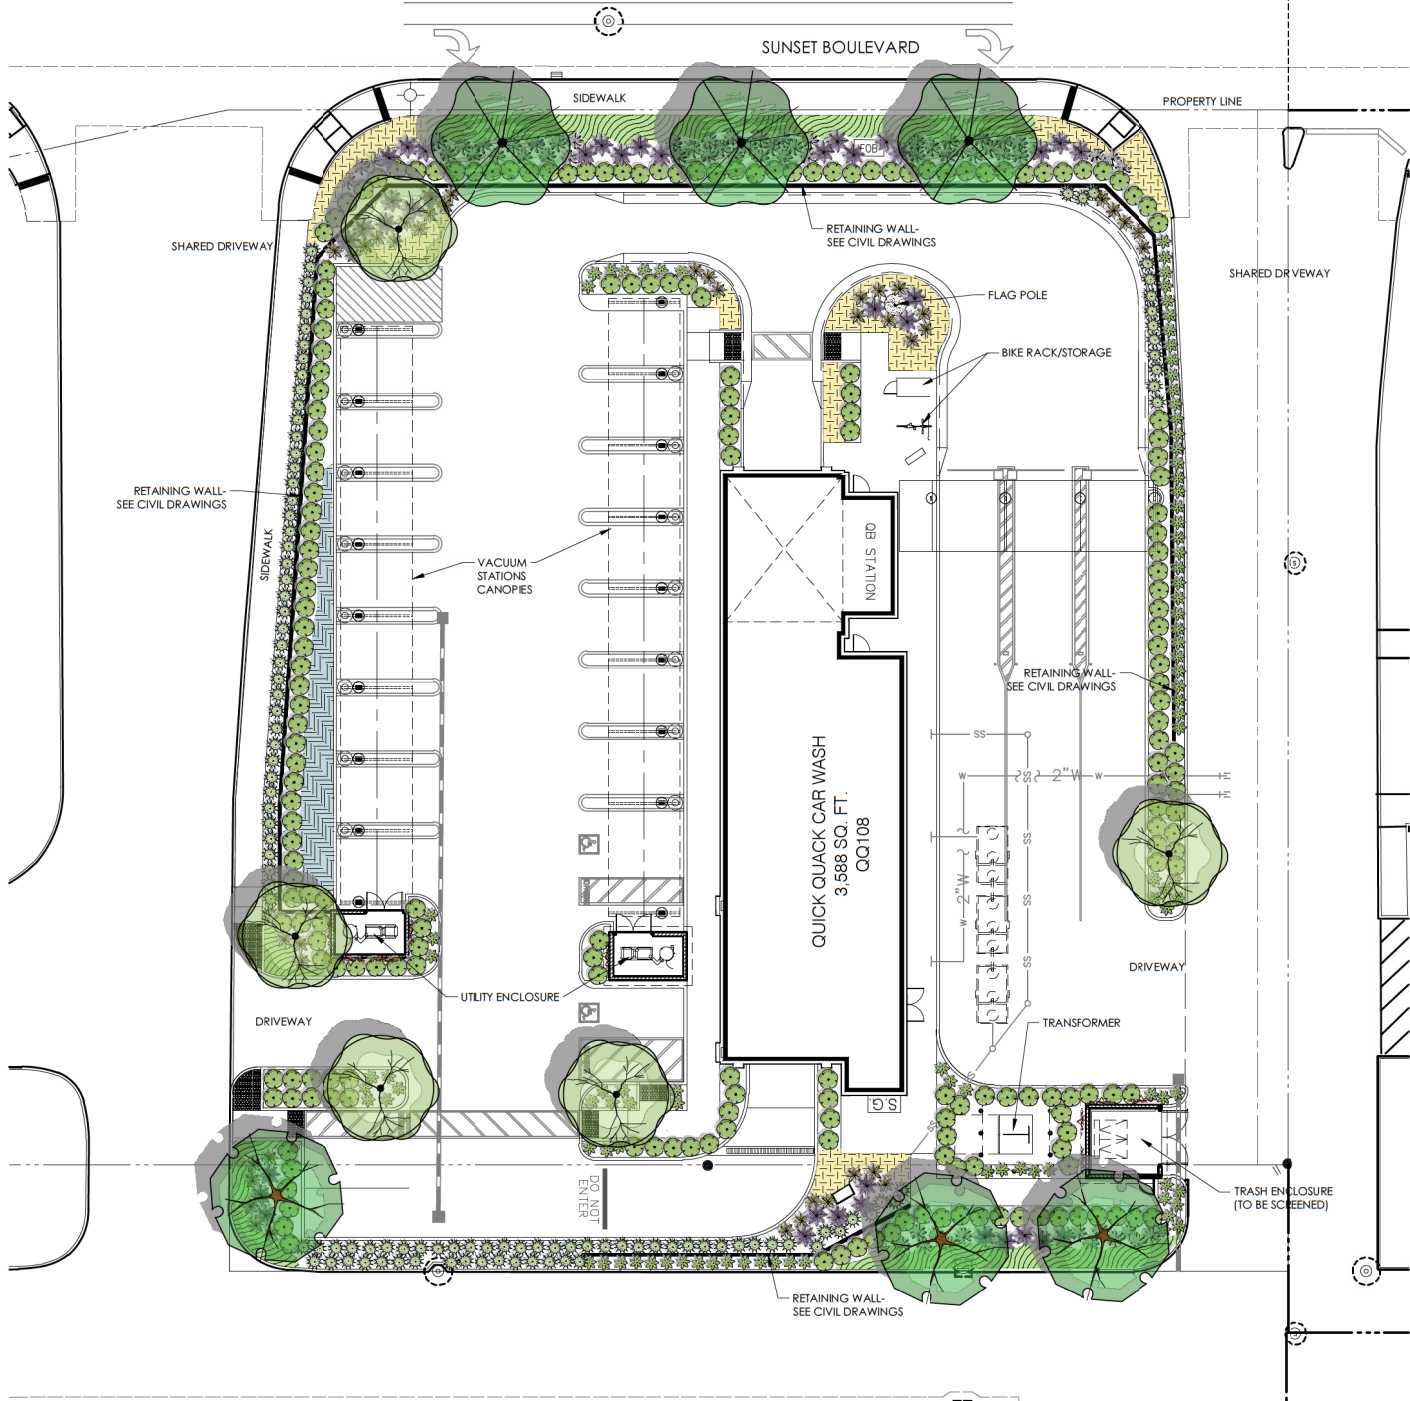

COMPLIANCE STATEMENT

I have complied with the criteria of the water use ordinance and applied them accordingly for the efficient use of water in the landscape design plan.

Rodney L. Scaccolosi

6-20-24



P.O. Box 2083
Petaluma CA 94952
707-280-8990
OliveStreetLandscape.com
rod@olvestreetlandscape.com

Job Number


23452

Sheet

L1

For:

QUICK QUACK CAR WASH
6020 WEST OAKS BLVD SUITE 300
ROCKLIN, CA 95765

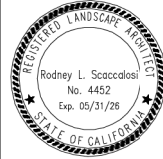

Scale:

Horizontal

As Noted

Vertical

Designed

Drawn

Checked

Approved

RS

Date

6-20-24

Barghausen
Consulting Engineers, Inc.

18215 72nd Avenue South
Kent, WA 98032
425.251.6222

barghausen.com



Revision

No.


Date

By

Appr.

Title:

LANDSCAPE PLAN
QUICK QUACK CAR WASH NO. 46-282
SW SUNSET BLVD. AND LONETREE BLVD.
ROCKLIN, CA 95765

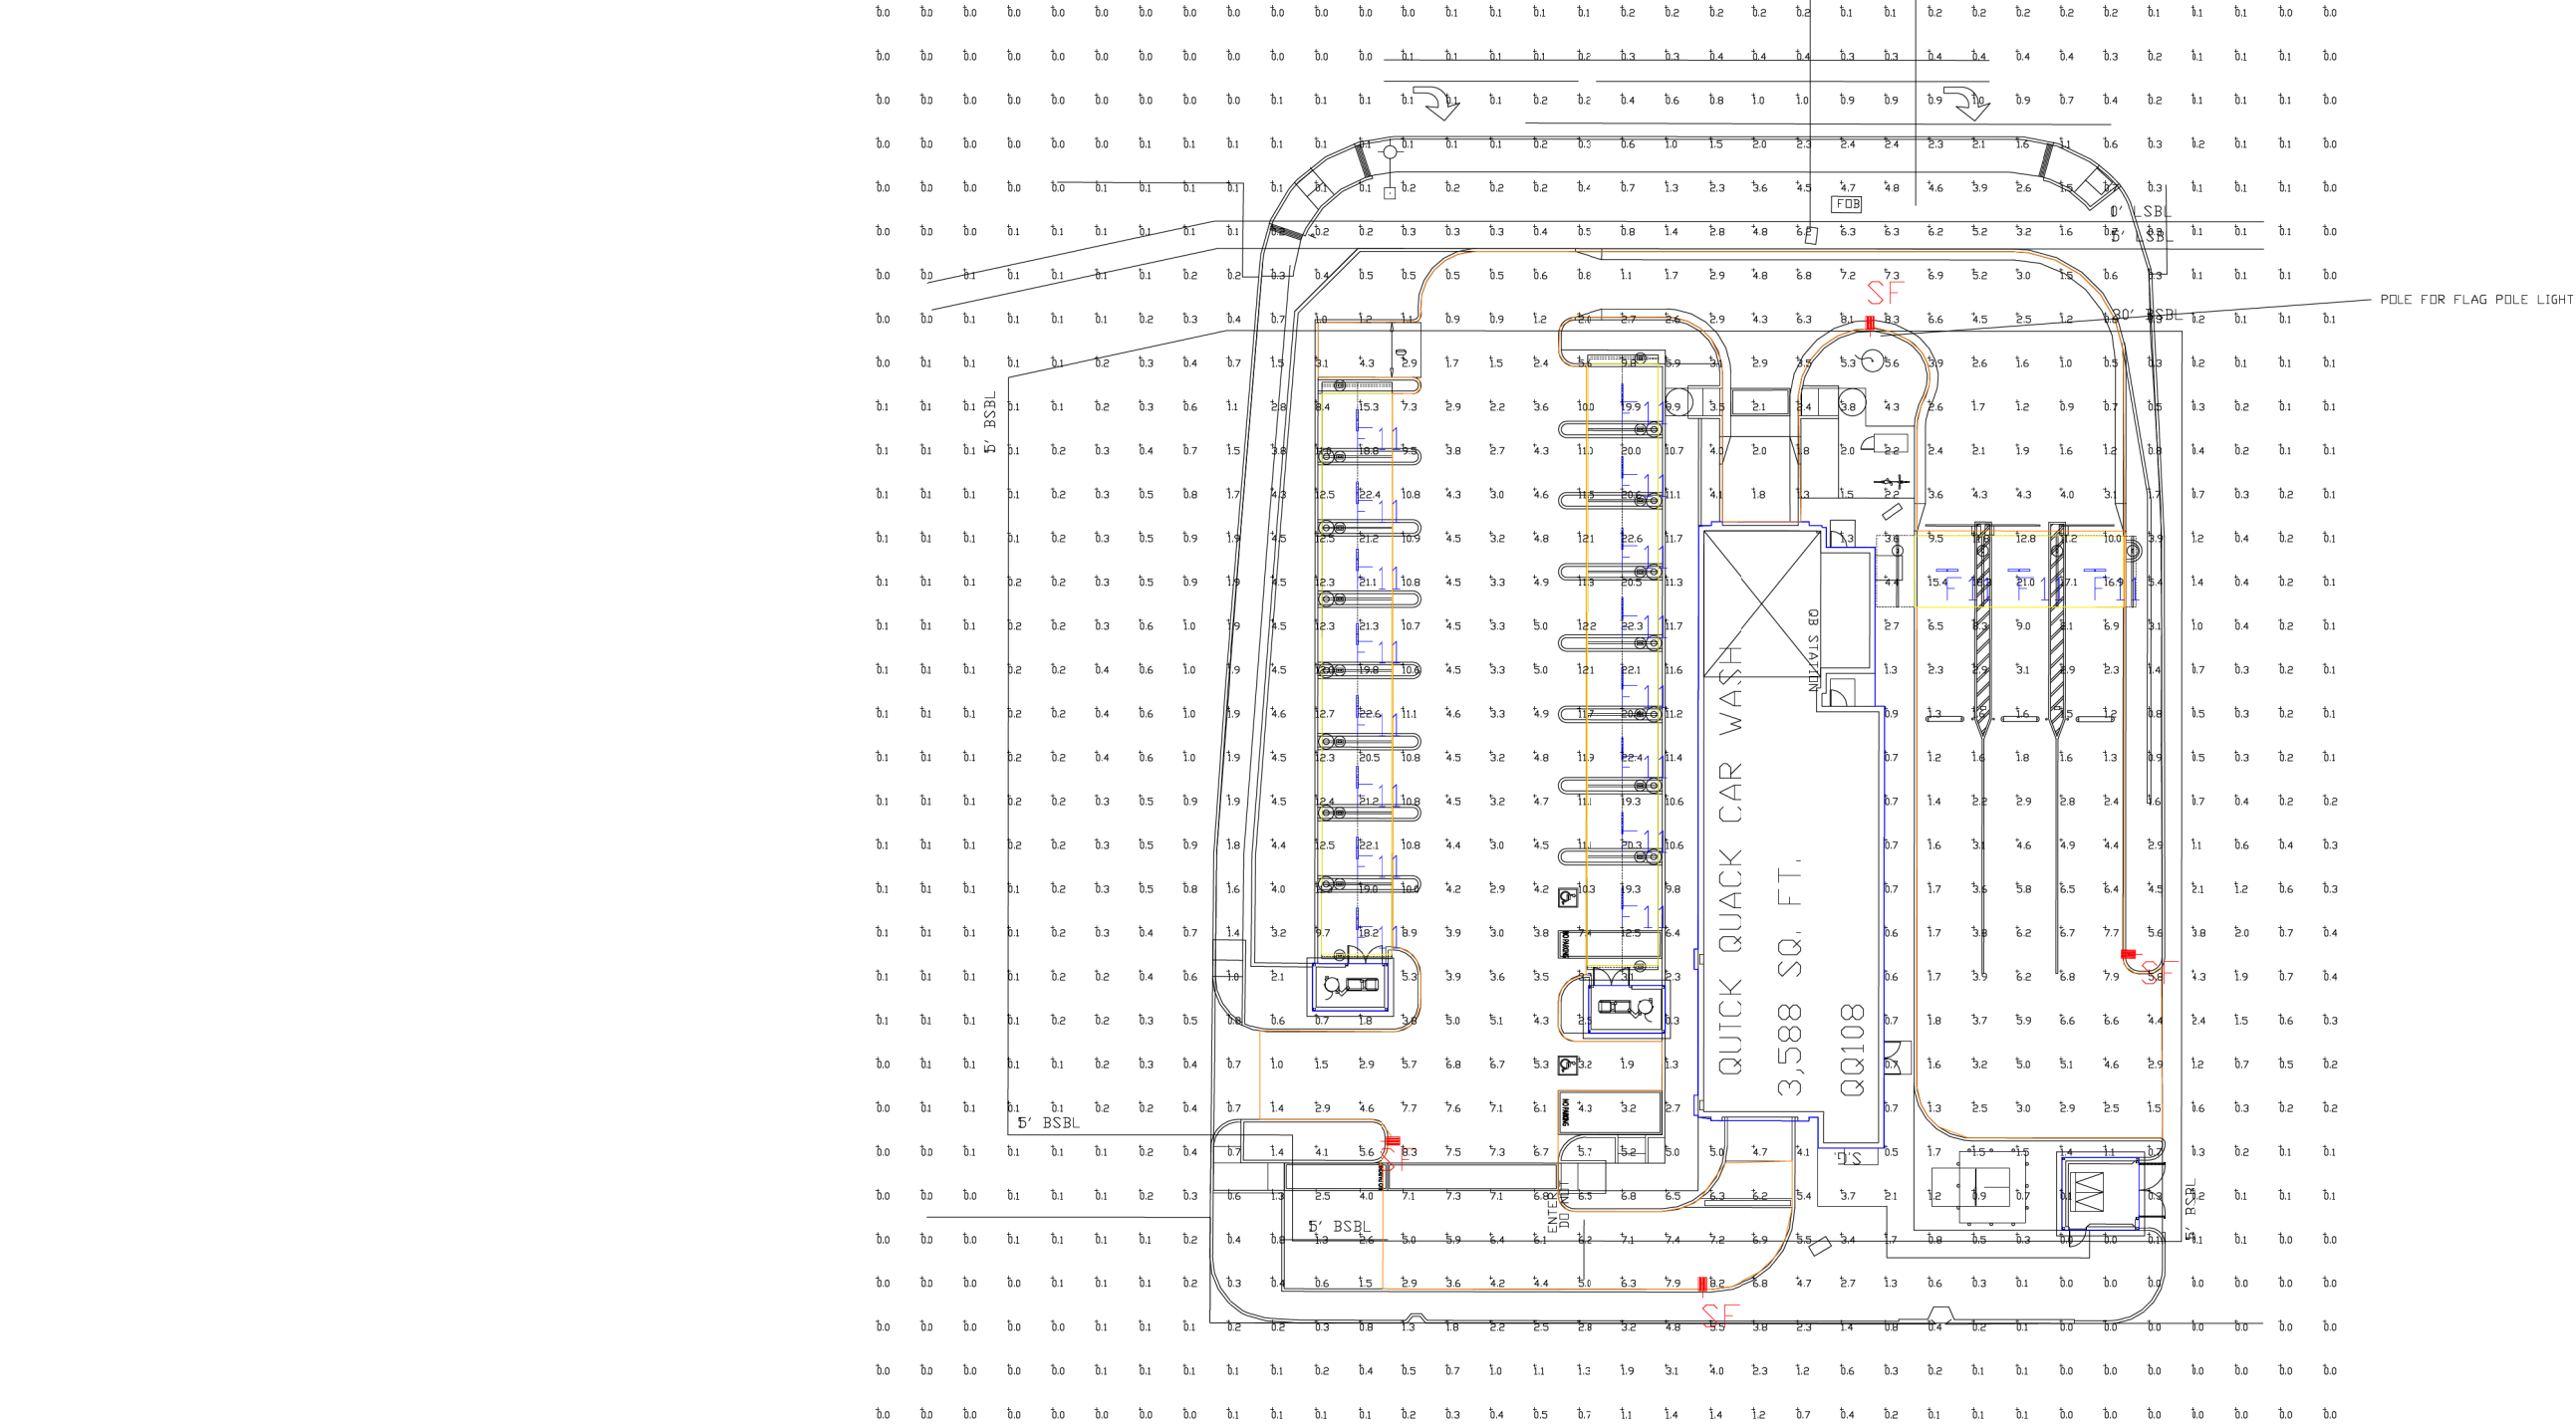

NOTE: STANDARD 120-277V UNLESS OTHERWISE SPECIFIED

Calculation Summary							
Label	CalcType	Units	Avg	Max	Min	Avg/Min	Max/Min
CANOPY1	Illuminance	Fc	20.27	22.6	15.3	1.32	1.48
CANOPY2	Illuminance	Fc	20.17	22.6	12.5	1.61	1.81
PAVED AREA	Illuminance	Fc	4.65	12.2	0.5	9.30	24.40
PAY CANOPY	Illuminance	Fc	17.74	21.0	15.4	1.15	1.36

POLE NOTE: 4SQ-XX-S11G-16 POLE + 2FT BASE
POLE ORDERING INFORMATION BASED ON THIS DRAWING:
PLEASE CONFIRM EPA WIND RATING PRIOR TO ORDER.
CUSTOMER RESPONSIBLE FOR BASE SELECTION PER LOCAL
CONDITIONS.

Luminaire Schedule									
Symbol	Qty	Label	Arrangement	Description	Mounting Height	LLD	LLF	Arr. Lum. Lumens	Arr. Watts
	19	F11	SINGLE	VT3204HUNV50 (FIXTURE SUPPLIED BY HERMITAGE)	12'	1.000	1.000	6778	51.95
	4	SF	SINGLE	MRS-LED-18L-SIL-FT-50-70CRI-SINGLE	16' POLE+2' BASE	1.000	1.000	16890	135

Note: For national account pricing/quotation and order placement, please reach out to Steve Friedman at Hermitage Lighting - 847-830-1444 or sfriedman@gohermitage.com

PHOTOMETRIC EVALUATION
NOT FOR CONSTRUCTION

Based on the information provided, all dimensions and luminaire locations shown represent recommended positions. The engineer and/or architect must determine the applicability of the layout to existing or future field conditions.

This lighting plan represents illumination levels calculated from laboratory data taken under controlled conditions in accordance with The Illuminating Engineering Society (IES) approved methods. Actual performance of any manufacturer's luminaires may vary due to changes in electrical voltage, tolerance in lamps/LED's and other variable field conditions. Calculations do not include obstructions such as buildings, curbs, landscaping, or any other architectural elements unless noted. Fixture nomenclature noted does not include mounting hardware or poles. This drawing is for photometric evaluation purposes only and should not be used as a construction document or as a final document for ordering product.

Total Project Watts
Total Watts = 152705



LIGHTING PROPOSAL		LD-160418	
QUICK QUACK #26-349 SUNSET BLVD ROCKLIN, CA			
BY:SEF	DATE:6/24/24	REV:	SHEET 1 OF 1
SCALE: 1"=16'		0 16	







BARGHAUSEN

PROJECT NARRATIVE

Use Permit
and Design Review
Quick Quack Car Wash

PREPARED BY

Barghausen Consulting Engineers, Inc.

PREPARED FOR

Quick Quack Car Wash

CLIENT ADDRESS

6020 West Oaks Blvd., Suite 300
Rocklin, WA 95765

SITE ADDRESS

SWC Sunset Blvd
and Lonetree Blvd,
Rocklin, CA 95765

JURISDICTION

Rocklin, CA

DATE

06/10/2024

PROJECT NO.

23452

Project Overview

The scope of the project includes the development of a Quick Quack Car Wash that features a 108-foot tunnel with three (3) vehicle queuing lanes. The proposed site improvements include 16 parking spaces with vacuums (one ADA), one (1) standard ADA parking stall, a trash enclosure, two (2) vacuum equipment enclosures, landscaping, utility connections, and exterior lot lighting. The subject property consists of one (1) parcel (Parcel No. 017-284-004-000) that has an area of 1.15 acres (50,094 square feet) and is zoned Business Professional/Commercial (PD-BP/C). Pursuant to the Stanford Ranch General Development Plan, car washes are a conditional use in the PD-BP/C zone.

Surrounding Uses

The subject property is located within a commercially development area within the City. To the north of the subject site is a gas station, to the east is an office building and warehouse, to the south is a daycare facility, and to the west is an agricultural supply retail store.

Quick Quack Business Model

Quick Quack is a well-established business with 200 successful stores and one million loyal members. At Quick Quack, it is believed that one *Quack* of kindness, can help make someone's day. From hosting fundraisers to support the community, to granting wishes through the Make-A-Wish foundation, Quick Quack has a mission to change lives for the better. Their charitable efforts raised funds to support families that lost their homes to fires, community members that needed money for medical expenses and even provided a miniature carwash for a child with a neurological disorder to support their sensory needs. Quick Quack continues to spread kindness and smiles in every new location proposed.

Operational Measures

The vehicle wash will include a conveyor belt or motorized track that routes vehicles through the showroom. In the showroom, vehicles are rinsed and washed utilizing a combination of spinning wraps, reclaimed water, and biodegradable and environmentally friendly soaps. Payment kiosks are provided within the stacking lanes to allow for point-of-sale transactions prior to vehicles entering the wash cycle. Quick Quack has the capacity to run up to 155 cars an hour through the wash, loading one car every 24 seconds onto the conveyor. Once on the conveyor, the average wash is approximately 2 minutes and 10 seconds before discharge at the front of the showroom. The business will have approximately 18 employees and will be open daily between 7am and 9pm.

Quick Quack has a membership program that utilizes license plate readers, so when members arrive there is no wait, the gate will open automatically, and they can drive straight into the wash without stopping. This technology significantly increases the efficiency and throughput of the Quick Quack queue lines. The queuing process allows for rapid processing of vehicles that minimizes on-site idling.

The Quick Quack locations utilize a water reclamation process and reverse osmosis chambers to lighten the environmental footprint and reuse water. The car wash utilizes 65 percent less water than the average person does washing their vehicle at home. In addition, the water from the vehicle wash will go directly to the sewer system, as opposed to the storm drain when the average person washes their vehicle at home. On top of the energy efficient processes, the proposed car wash only uses detergents and soaps that are considered environmentally safe and biodegradable.

Site Characteristics

The entrance to the project site will be located near the site's southwest corner off an internal drive aisle that provides the overall development with right in/out access to Sunset Boulevard. The Quick Quack showroom is located in the center of the project site, with its entrance near the eastern property line. Three (3) vehicle queuing lanes will extend along the site's southern property line and provide queuing space for up to 15 vehicles. Customers will exit the car wash near the site's western property line and will have the option to park in the vacuum spaces that are in between the showroom building and the project site northern

property line or exit the site. The project site's exit is located near the site's northwest corner and will direct vehicles onto an internal drive aisle that provides the overall development with right in/out access to Sunset Boulevard.

Architecture

The proposed building will include a brown metal roofing and neutral toned finishes for exterior walls. The building features modulation with a tower element near the showroom entrance, building wall and roofline articulation, and building materials that are aesthetic and compatible with other newer developments in the community. Articulated parapets heights and material changes are integrated to break up the vertical massing. Decorative but functional architectural elements are included, like the yellow arched entrance and exit, and yellow pilasters flanking the entry tower.

Site lighting will be provided at the project site for the safety and security of all customers, pedestrians, and employees. Outdoor lighting and illumination at the site will include parking lot security lighting and exterior building lighting will be installed on the building façade. All lights will include shields to direct light toward the project site and keep glare away from the adjacent land uses and rights-of-way.

Conditional Use Approval Criteria

RMC 17.70.140 identifies the findings that the City shall make to grant a Conditional Use Permit. Below are answers to how the proposed Quick Quack Car Wash is consistent with the City's Conditional Use Permit approval criteria.

- A. Conditional use permits may be issued for any of the uses or purposes for which such permits are required or permitted by the terms of this title. Because of their unusual characteristics, conditional uses require special consideration so that they may be located and developed properly with respect to the objectives of this title and with respect to their effect on surrounding property.

Response: The Stanford Ranch General Development Plan identified car washes are a conditional use in the PD-BP/C zone. The proposed Quick Quack Car Wash will comply with all conditions that are required as part of the Conditional Use Permit's approval.

- B. The grant of a conditional use permit shall be based on a finding by the decision-making body that the establishment, maintenance or operation of the use, building or structure applied for will not, under the circumstances of the particular case, be detrimental to the health, safety, or general welfare of persons residing or working in the neighborhood of such proposed use or be detrimental or injurious to property and improvements in the neighborhood, or to the general welfare of the city.

Response: The proposed Quick Quack Car Wash will not be detrimental to the health, safety, or general welfare of persons residing or working in the surrounding neighborhood or be detrimental or injurious to property and improvements in the neighborhood, or to the general welfare of the city. The project is designed to meet the Stanford Ranch General Development Plan, the City's development and building standards for a new development in the PD-BP/C zone, engineering design standards, noise standards, and all applicable City and State requirements.

- C. Whether or not it approves the conditional use permit, the decision-making body shall set forth in writing the findings of fact upon which it based its decision.

Response: The project is designed to meet the Stanford Ranch General Development Plan, the City's development and building standards for a new development in the PD-BP/C zone, engineering design standards, noise standards, and all applicable City and State requirements. The project will also comply with all conditions that are required by the Conditional Use Permit's approval.