NEIGHBORHOOD PARK
CURRENT BUDGET

LEGEND

- Natural Planting Area
- Open Turf Area
- Asphalt EVA
- Concrete Trail
- DG or Gravel Trail
- Fallow Area Grading w/Erosion Control

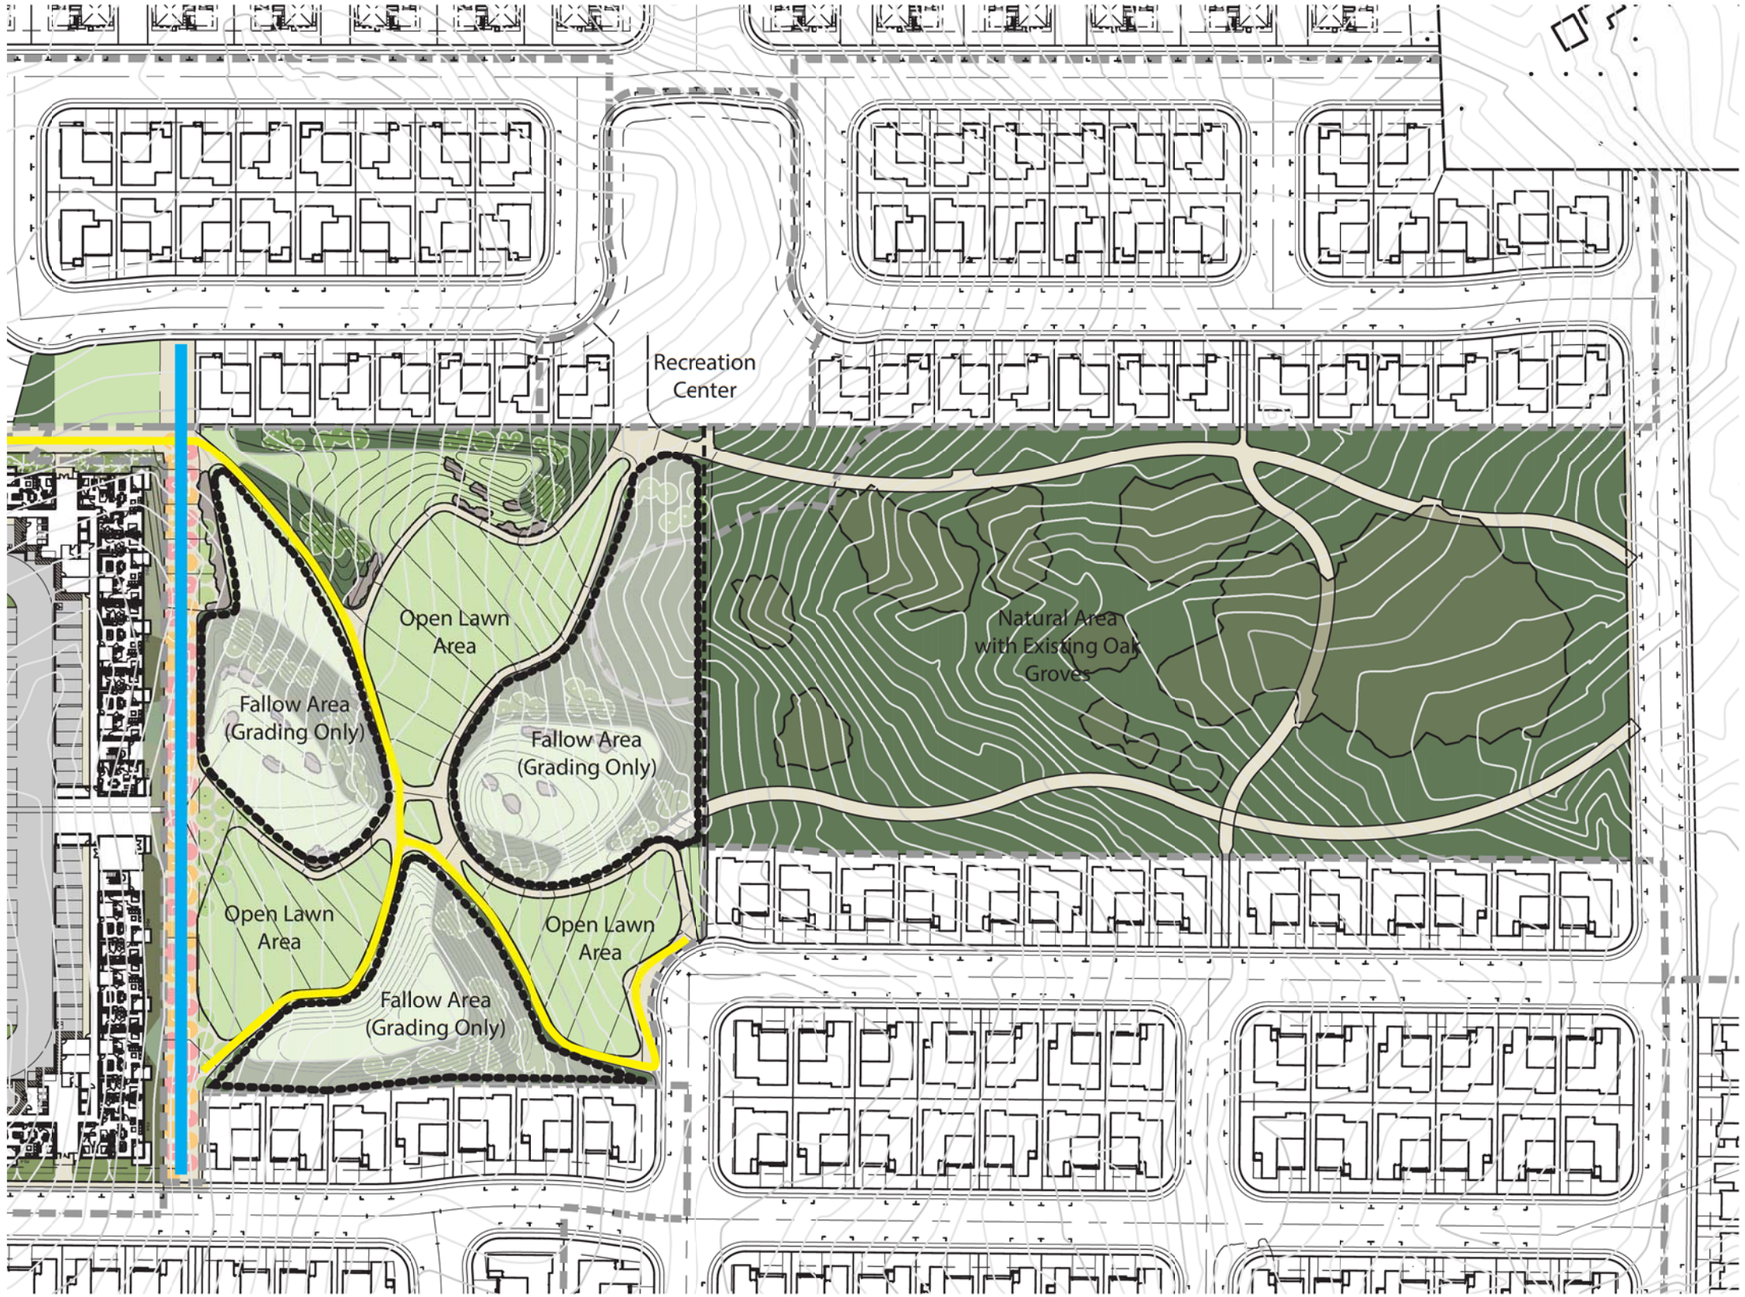

SCALE: 1"=50'
0 50' 100'

ktgy | WOOD RODGERS | ATLAS LAB | CresleighHomes

COLLEGE PARK
ROCKLIN, CA # 2018-329

PRELIMINARY DESIGN REVIEW
MARCH 27, 2019

NEIGHBORHOOD PARK CONCEPT

L1.0