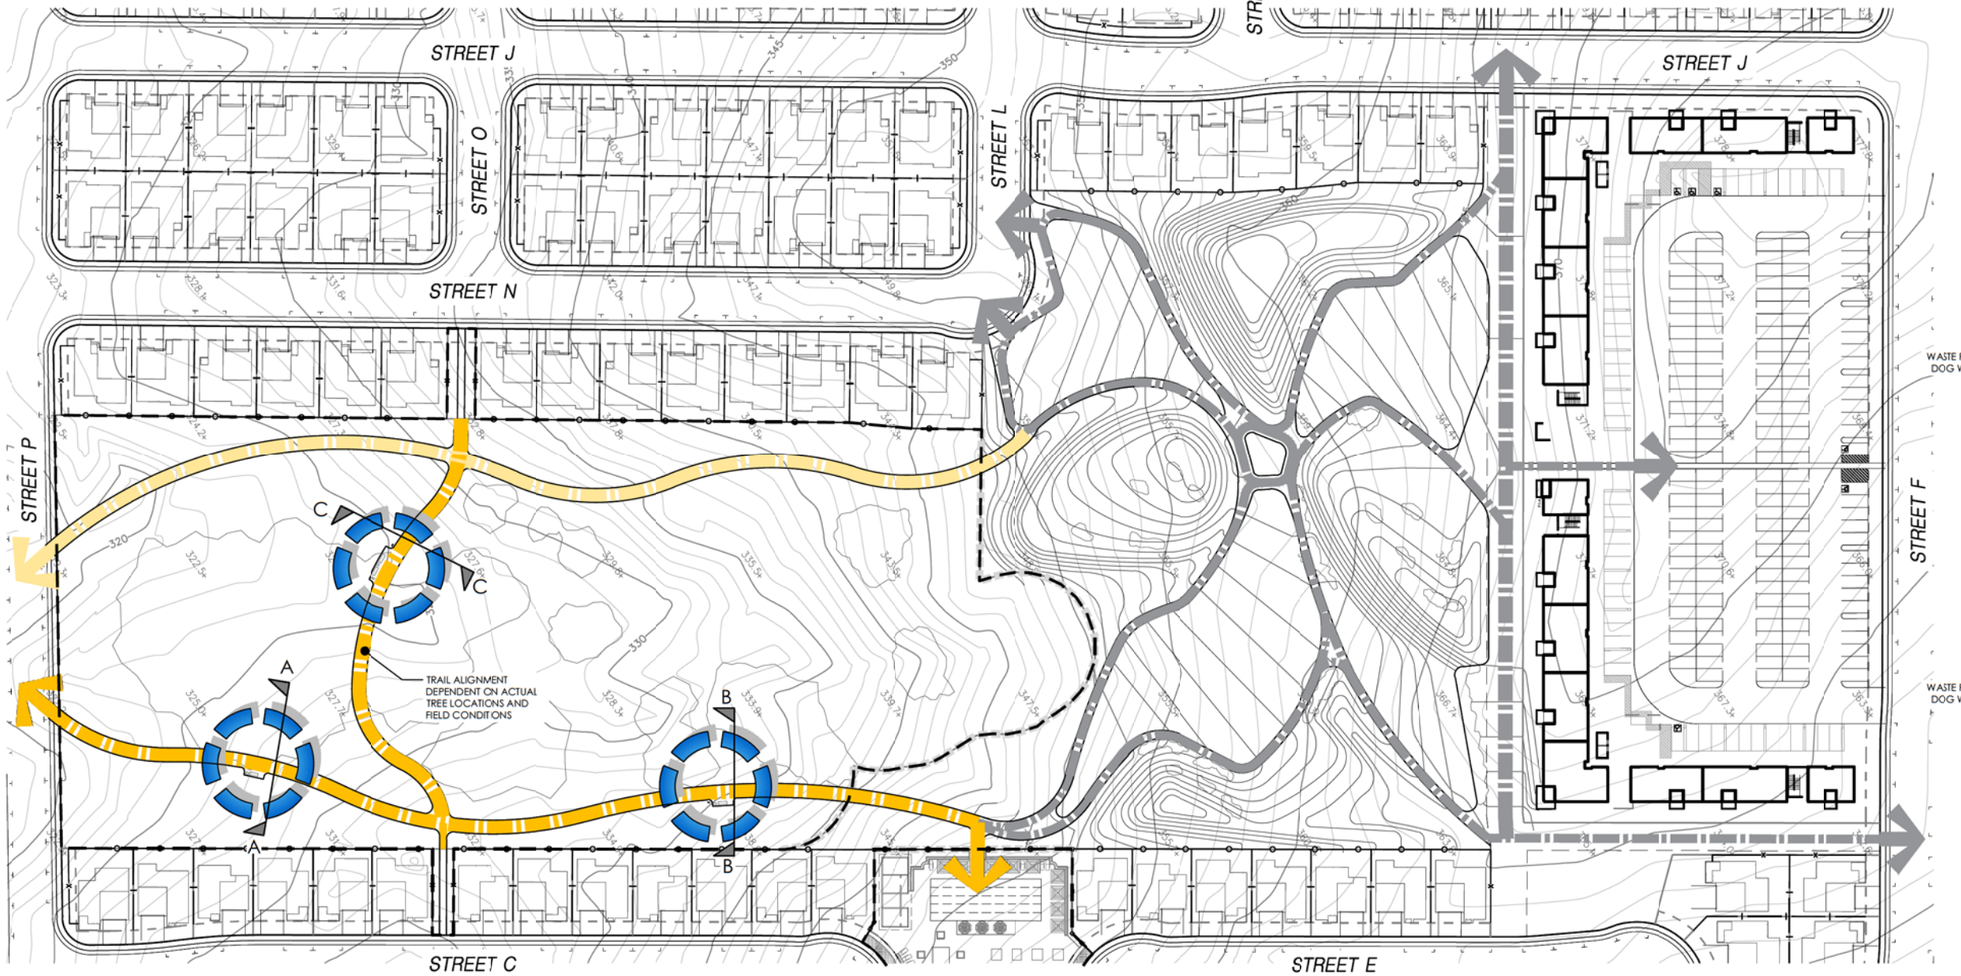

SITE A LEGEND

- 10W TRAIL COMPACTED AGGREGATE BASE TRAIL LENGTH: 1,040LF
- OPTIONAL 10W TRAIL ALIGNMENT COMPACTED AGGREGATE BASE TRAIL LENGTH: 750LF
- PATHWAYS PER ATLAS LAB PLANS
- TRAIL NODES

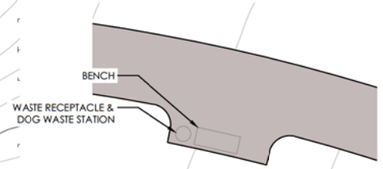

BASIC NODE A PROTOTYPE
SCALE: 1"=10' COST - $3,400

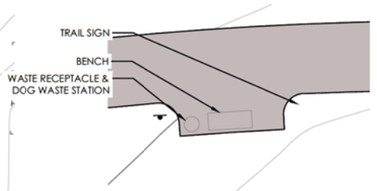

ENHANCED NODE B PROTOTYPE
SCALE: 1"=10' COST - $4,500

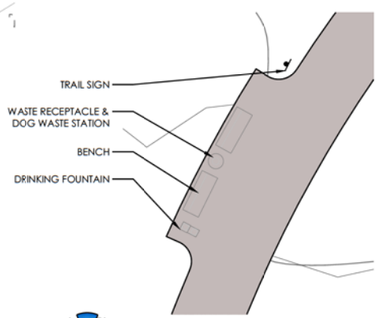

DELUXE NODE C PROTOTYPE
SCALE: 1"=10' COST - $7,400

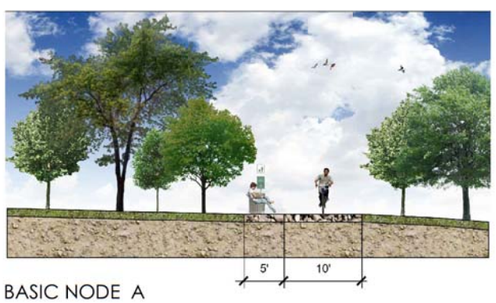

BASIC NODE A

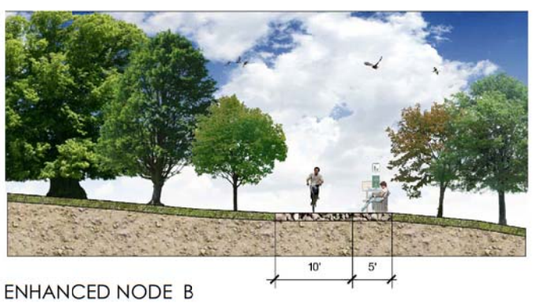

ENHANCED NODE B

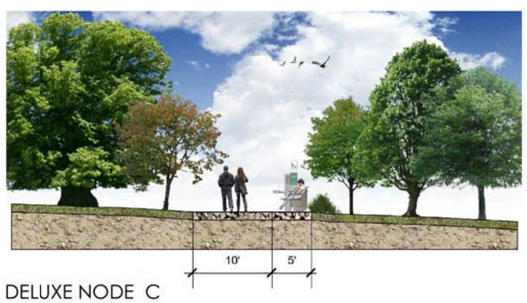

DELUXE NODE C

ktgy | WOOD RODGERS | ATLAS LAB | Cresleigh Homes

COLLEGE PARK
ROCKLIN, CA # 2018-329

PRELIMINARY DESIGN REVIEW
MARCH 22, 2019

NORTH 0 50 100 200

PRELIMINARY LANDSCAPE DESIGN - SITE A TRAILS

L2.0

J:\3000-s\3256_East Sierra\3256_East Sierra_DA\Landscape\Exhibits_North Tentative Map Set\2.0-PRELIM-SITE A TRAILS-CP.dwg 3/20/2019 1:44 PM Ashley Christensen