PLANT SCHEDULE

TREES	BOTANICAL NAME / COMMON NAME	SIZE	WATER USE
	ARBUTUS UNEDO / STRAWBERRY TREE MULTI-TRUNK	24"BOX	LOW
	PINUS ELDARICA / AFGHAN PINE	24"BOX	MEDIUIM
	QUERCUS LOBATA / VALLEY OAK	24"BOX	LOW
	QUERCUS WISLIZENII / INTERIOR LIVE OAK	24"BOX	LOW

SHRUBS	BOTANICAL NAME / COMMON NAME	SIZE	WATER USE
	CALLISTEMON CITRINUS 'LITTLE JOHN' / DWARF BOTTLE BRUSH	5 GAL	LOW
	DIETES VEGETA / AFRICAN IRIS	5 GAL	LOW
	GREVILLEA X 'NOELLII' / GREVILLEA	5 GAL	LOW
	PARTHENOCISSUS TRICUSPIDATA / BOSTON IVY	5 GAL	MEDIUM
	RHAMNUS ALATERNUS 'JOHN EDWARDS' / ITALIAN BUCKTHORN	5 GAL	LOW

GROUND COVERS	BOTANICAL NAME / COMMON NAME	SIZE	WATER USE
	ARCTOSTAPHYLOS UVA-URSI 'WOODS COMPACT' / KINNIKINNICK	5 GAL	LOW
	NATIVE PRESERVATION MIX / DELTA BLUE GRASS	SOD	LOW

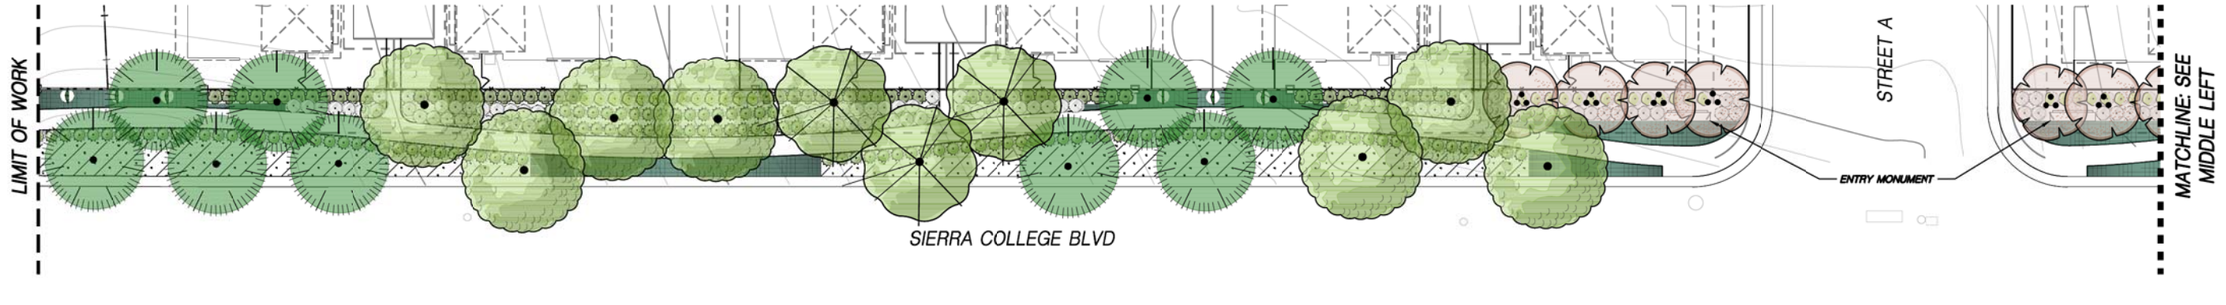

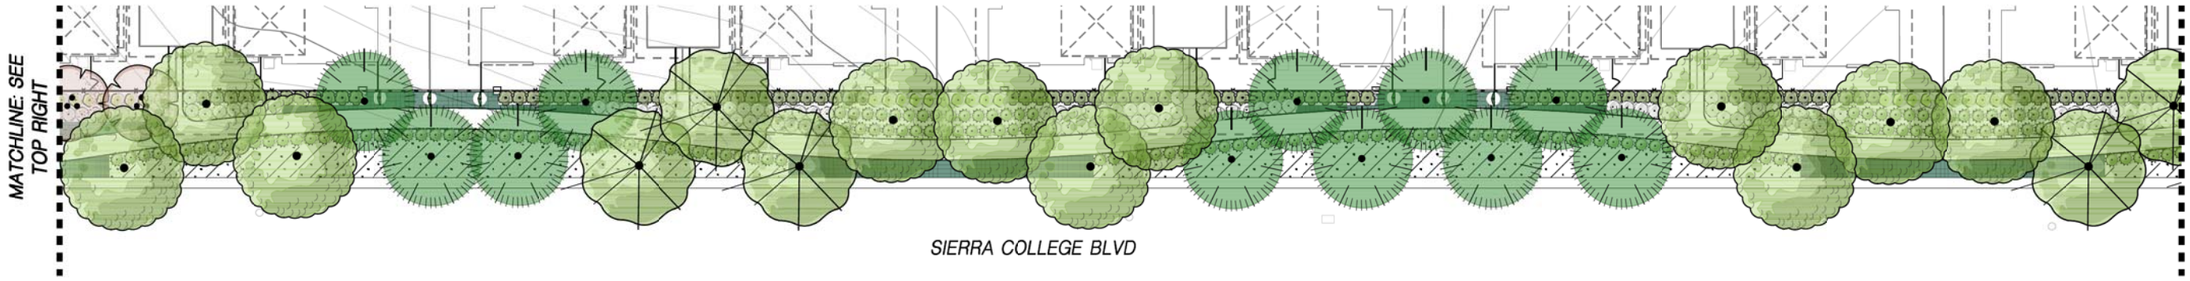

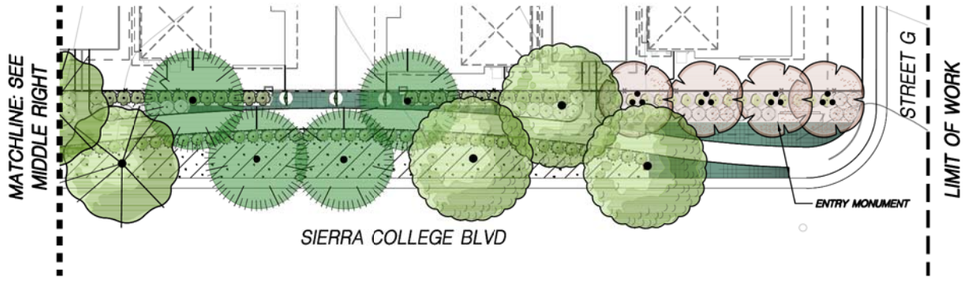

ktgy | WOOD RODGERS | ATLAS LAB | CresleighHomes

COLLEGE PARK
ROCKLIN, CA # 2018-329

PRELIMINARY DESIGN REVIEW
MARCH 22, 2019

NORTH 0 20 40 80

PRELIMINARY LANDSCAPE DESIGN - SIERRA COLLEGE BLVD

L5.0

J:\3000-s\3256_East Sierra\3256_East Sierra_DA\Landscape\Exhibits_North Tentative Map Set\L5.0-PRELIM-Sierra College BLVD-CP.dwg 3/20/2019 12:35 PM Ashley Christensen