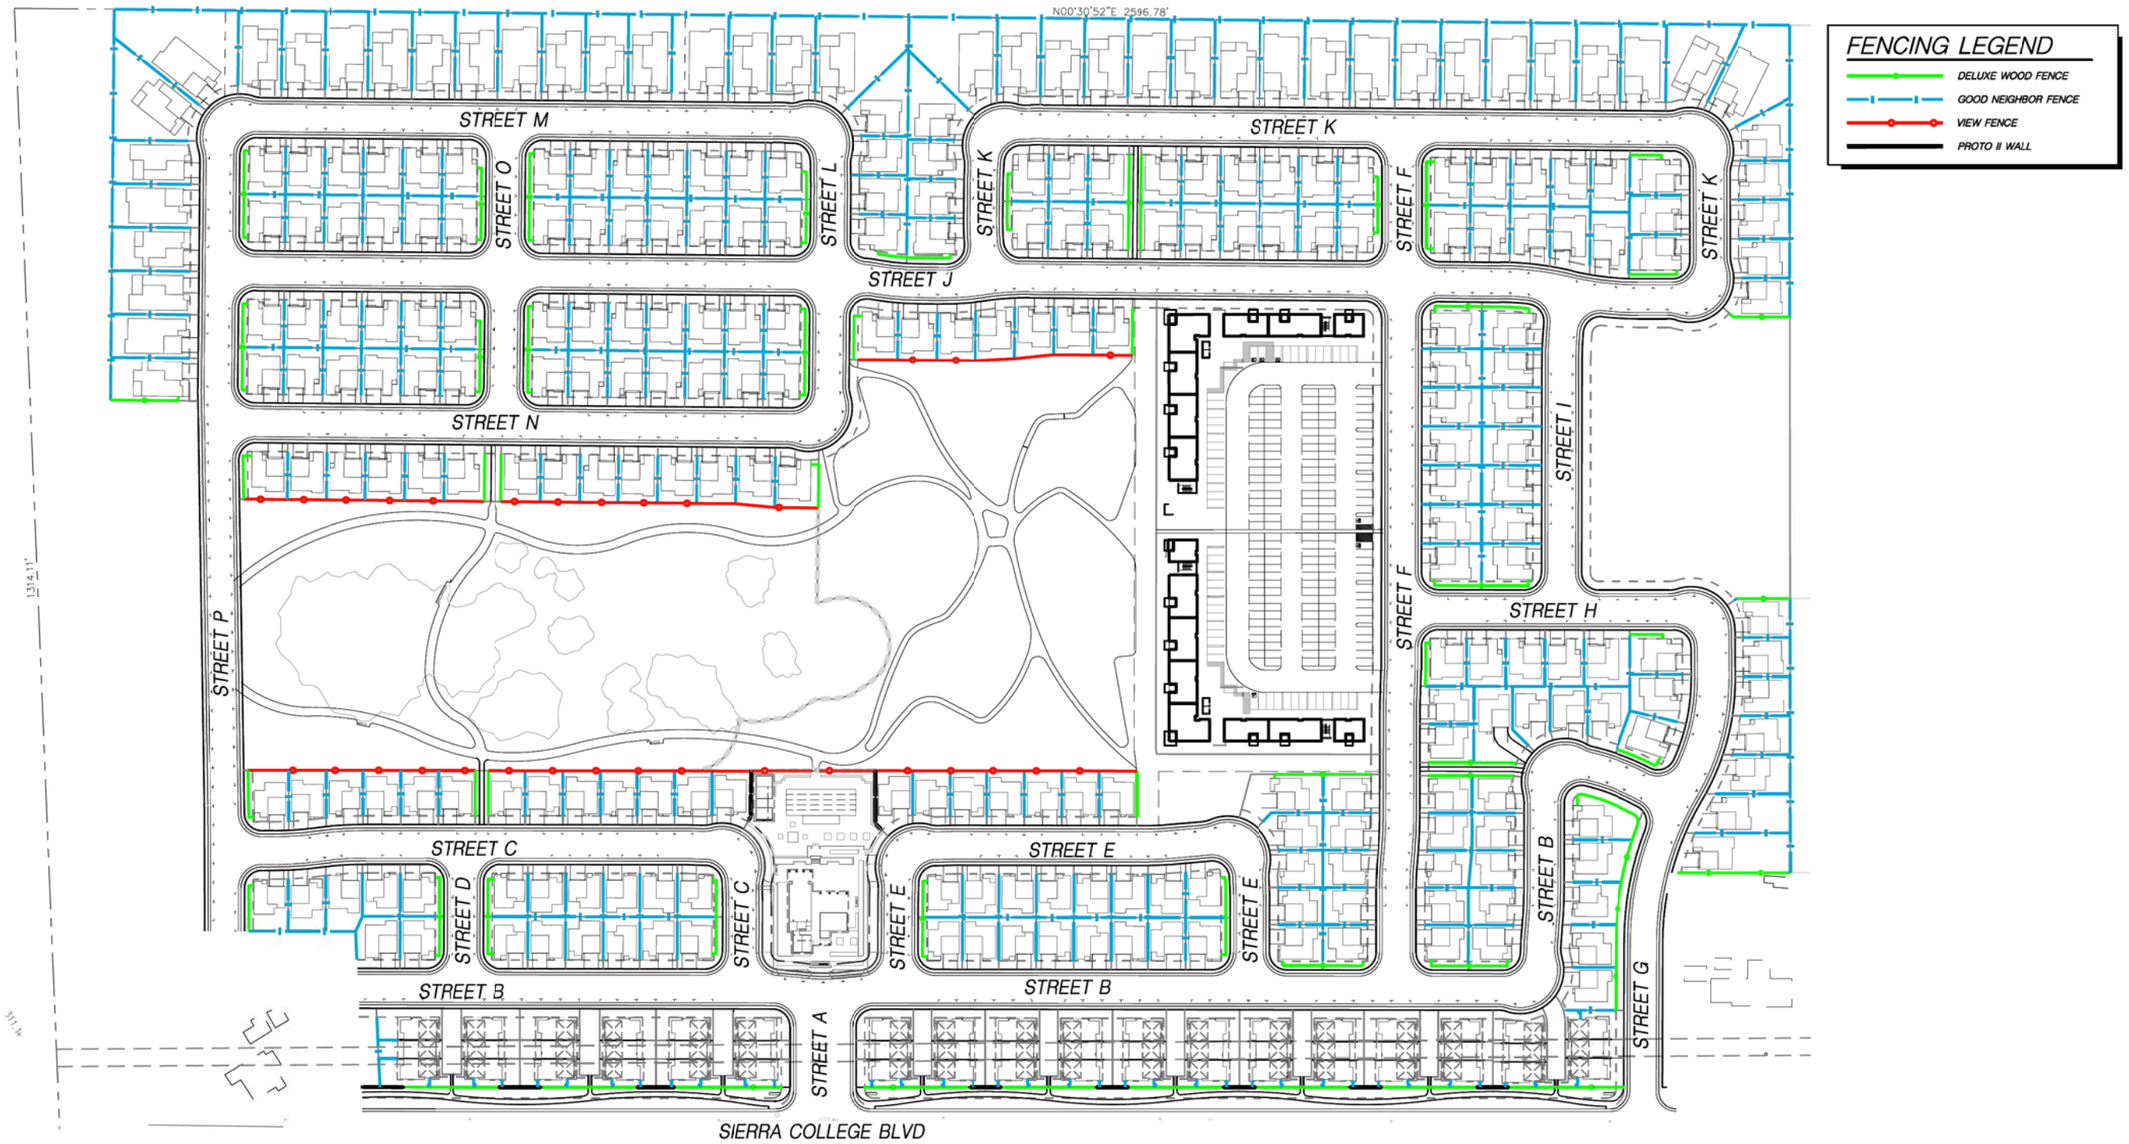

ktgy | WOOD RODGERS | ATLAS LAB | CresleighHomes

COLLEGE PARK
ROCKLIN, CA # 2018-329

PRELIMINARY DESIGN REVIEW
MARCH 22, 2019

NORTH 0 80 160 320

PRELIMINARY LANDSCAPE DESIGN - SITE A FENCING PLAN

L7.0

J:\3000-9\3256_East Sierra\3256_East Sierra_OA\Landscape\Exhibits_North Tentative Map Set\7.0-PRELIM-FNC-CP.dwg 3/20/2019 12:37 PM Ashley Christensen