PARKING PLAN

COLLEGE PARK SOUTH

CITY OF ROCKLIN, CALIFORNIA

SHEET 4 OF 7

JANUARY 25, 2019

REVISED: MARCH 22, 2019

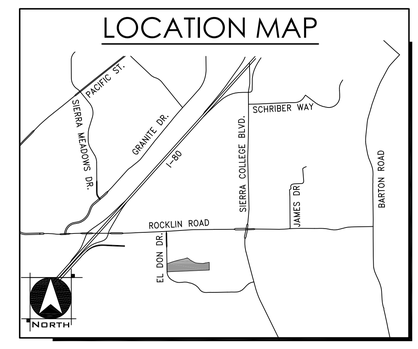

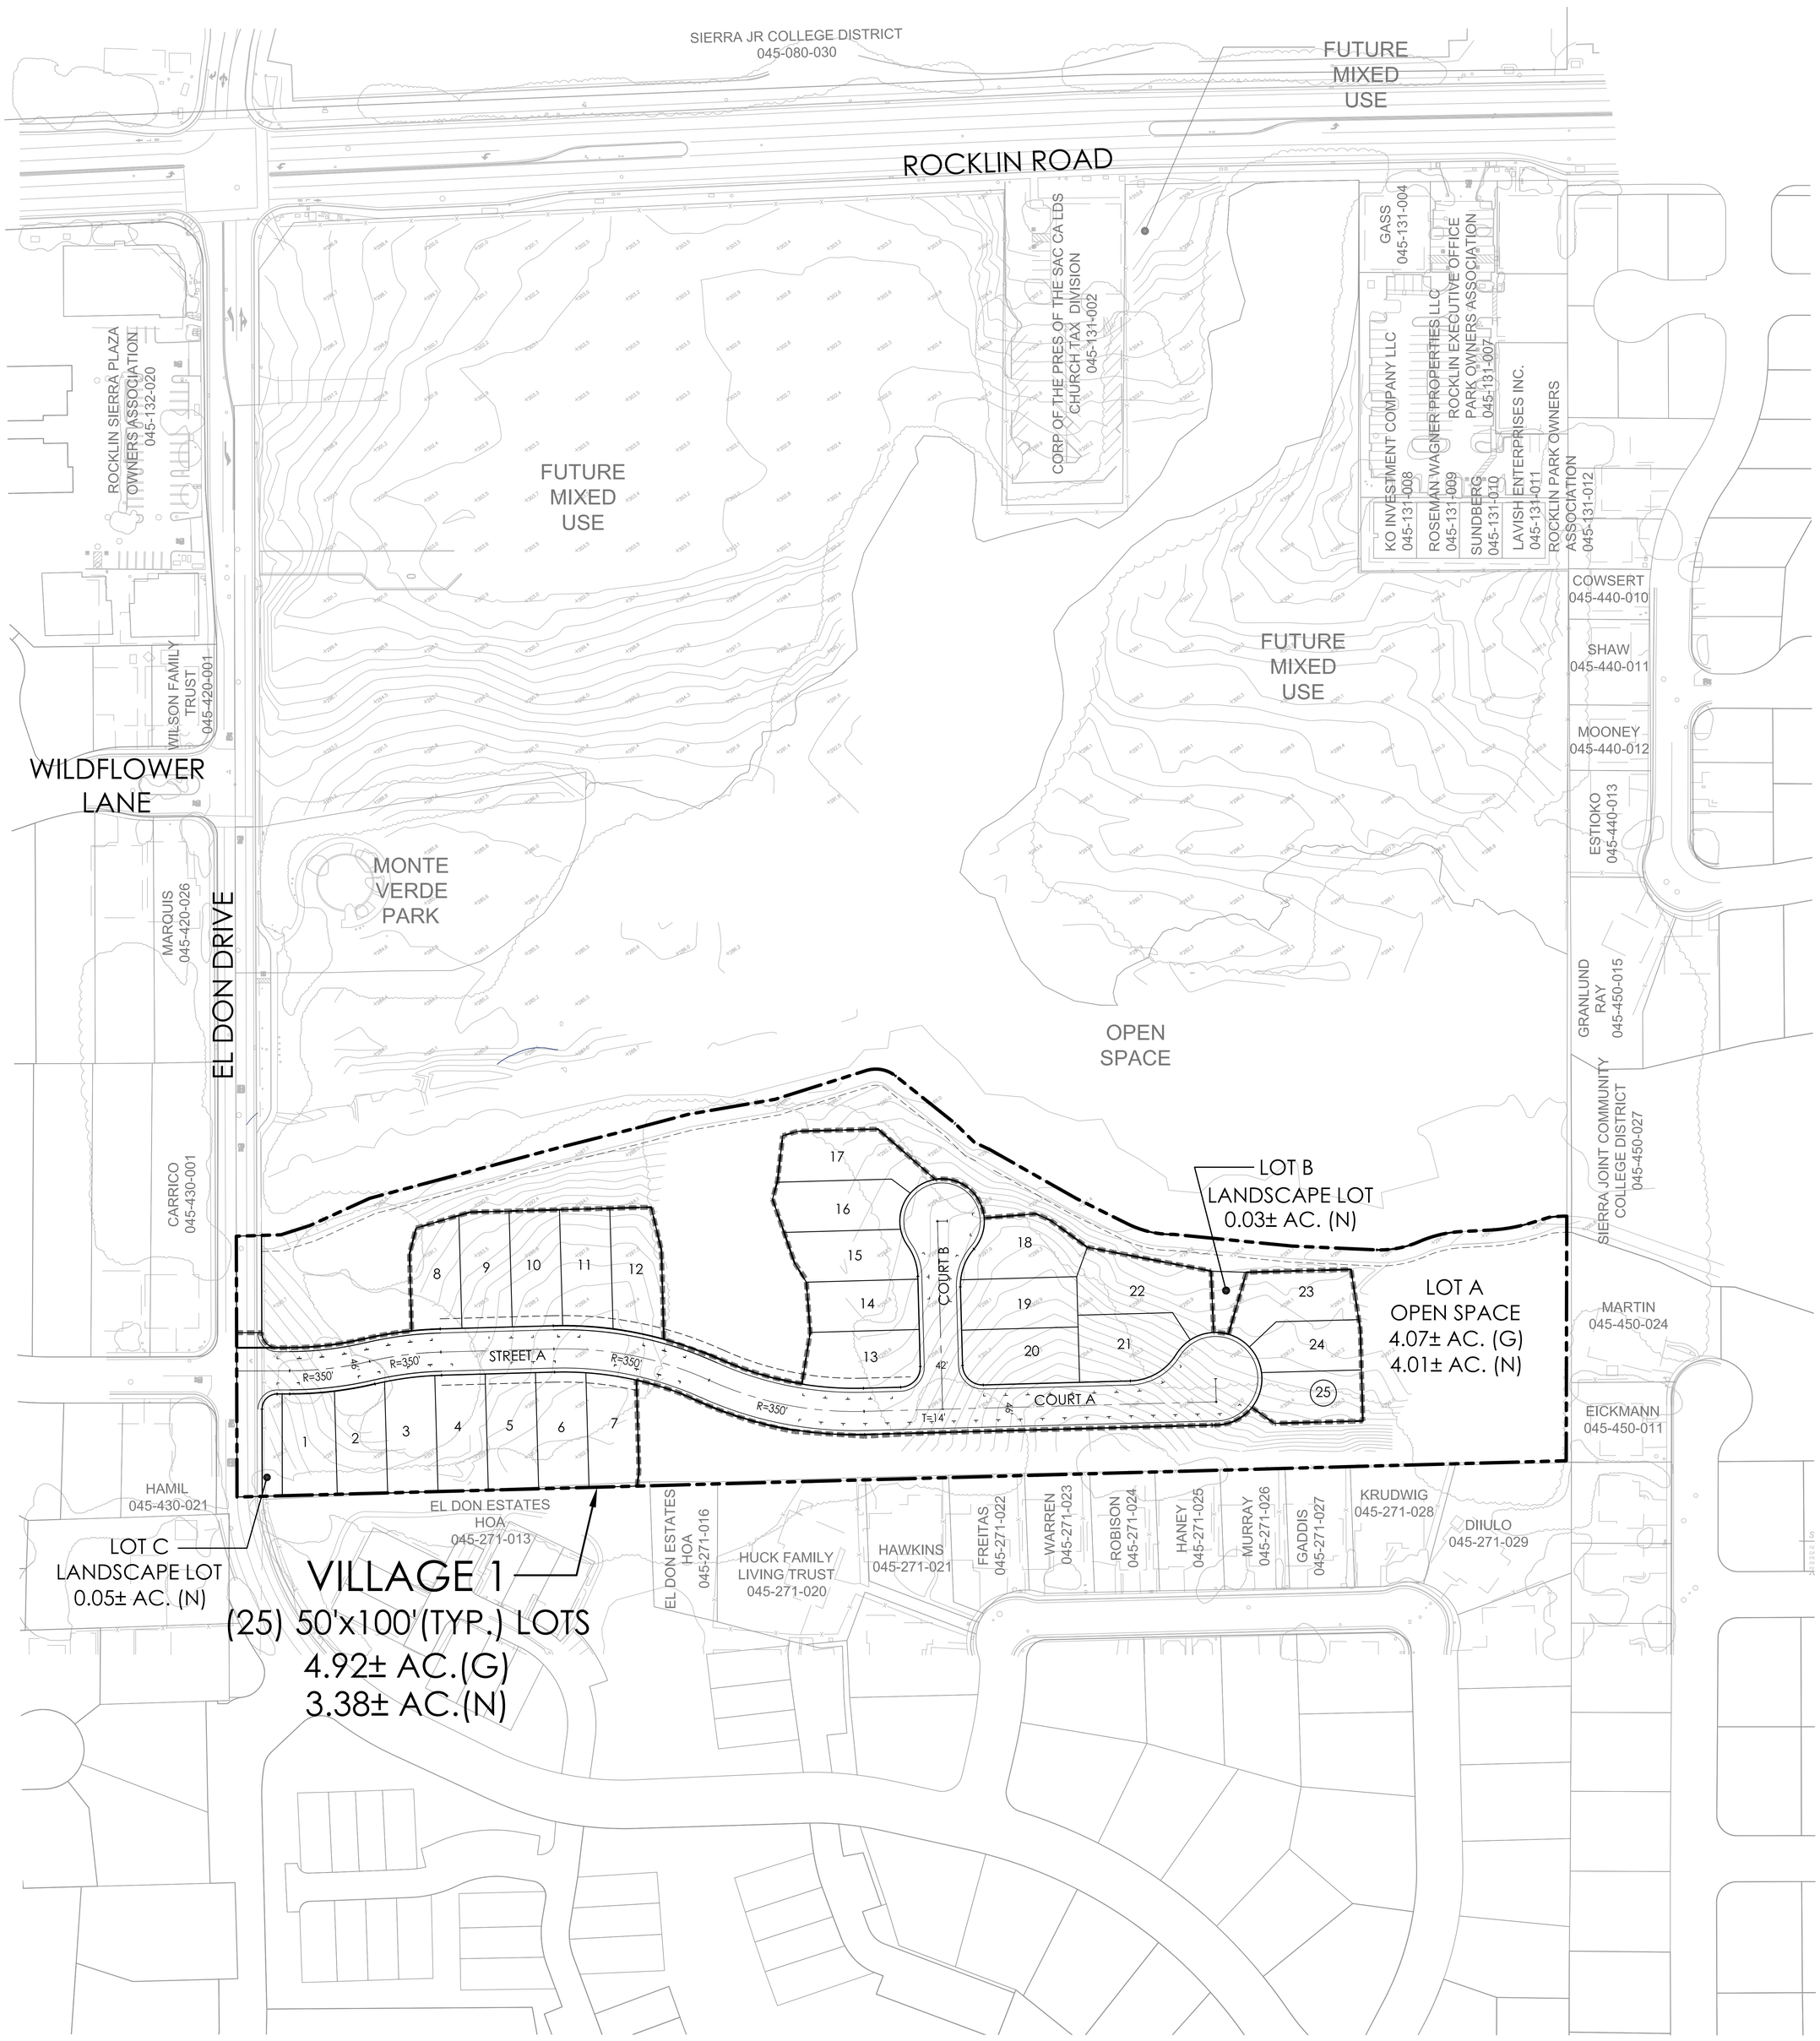

PARKING SUMMARY

PARKING SPACE TYPE	NO. OF SPACES	SPACE/ UNIT
GARAGE	50	2.0
DRIVEWAY	50	2.0
STREET	58	2.3
TOTAL	158	6.3 SPACES/UNIT

NORTH

0 60 120 240

SCALE: 1" = 60'

WOOD RODGERS
DEVELOPING INNOVATIVE DESIGN SOLUTIONS
4670 WILLOW ROAD STE 125 TEL 925.847.1556
PLEASANTON, CA 94588 FAX 925.847.1557