SANITARY SEWER AND WATER

SIERRA COLLEGE - SOUTH

ROCKLIN CALIFORNIA

SHEET 6 OF 7

JANUARY 25, 2019

REVISED: MARCH 22, 2019

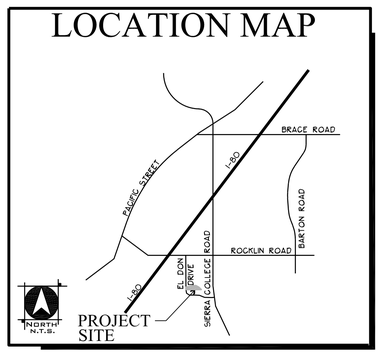

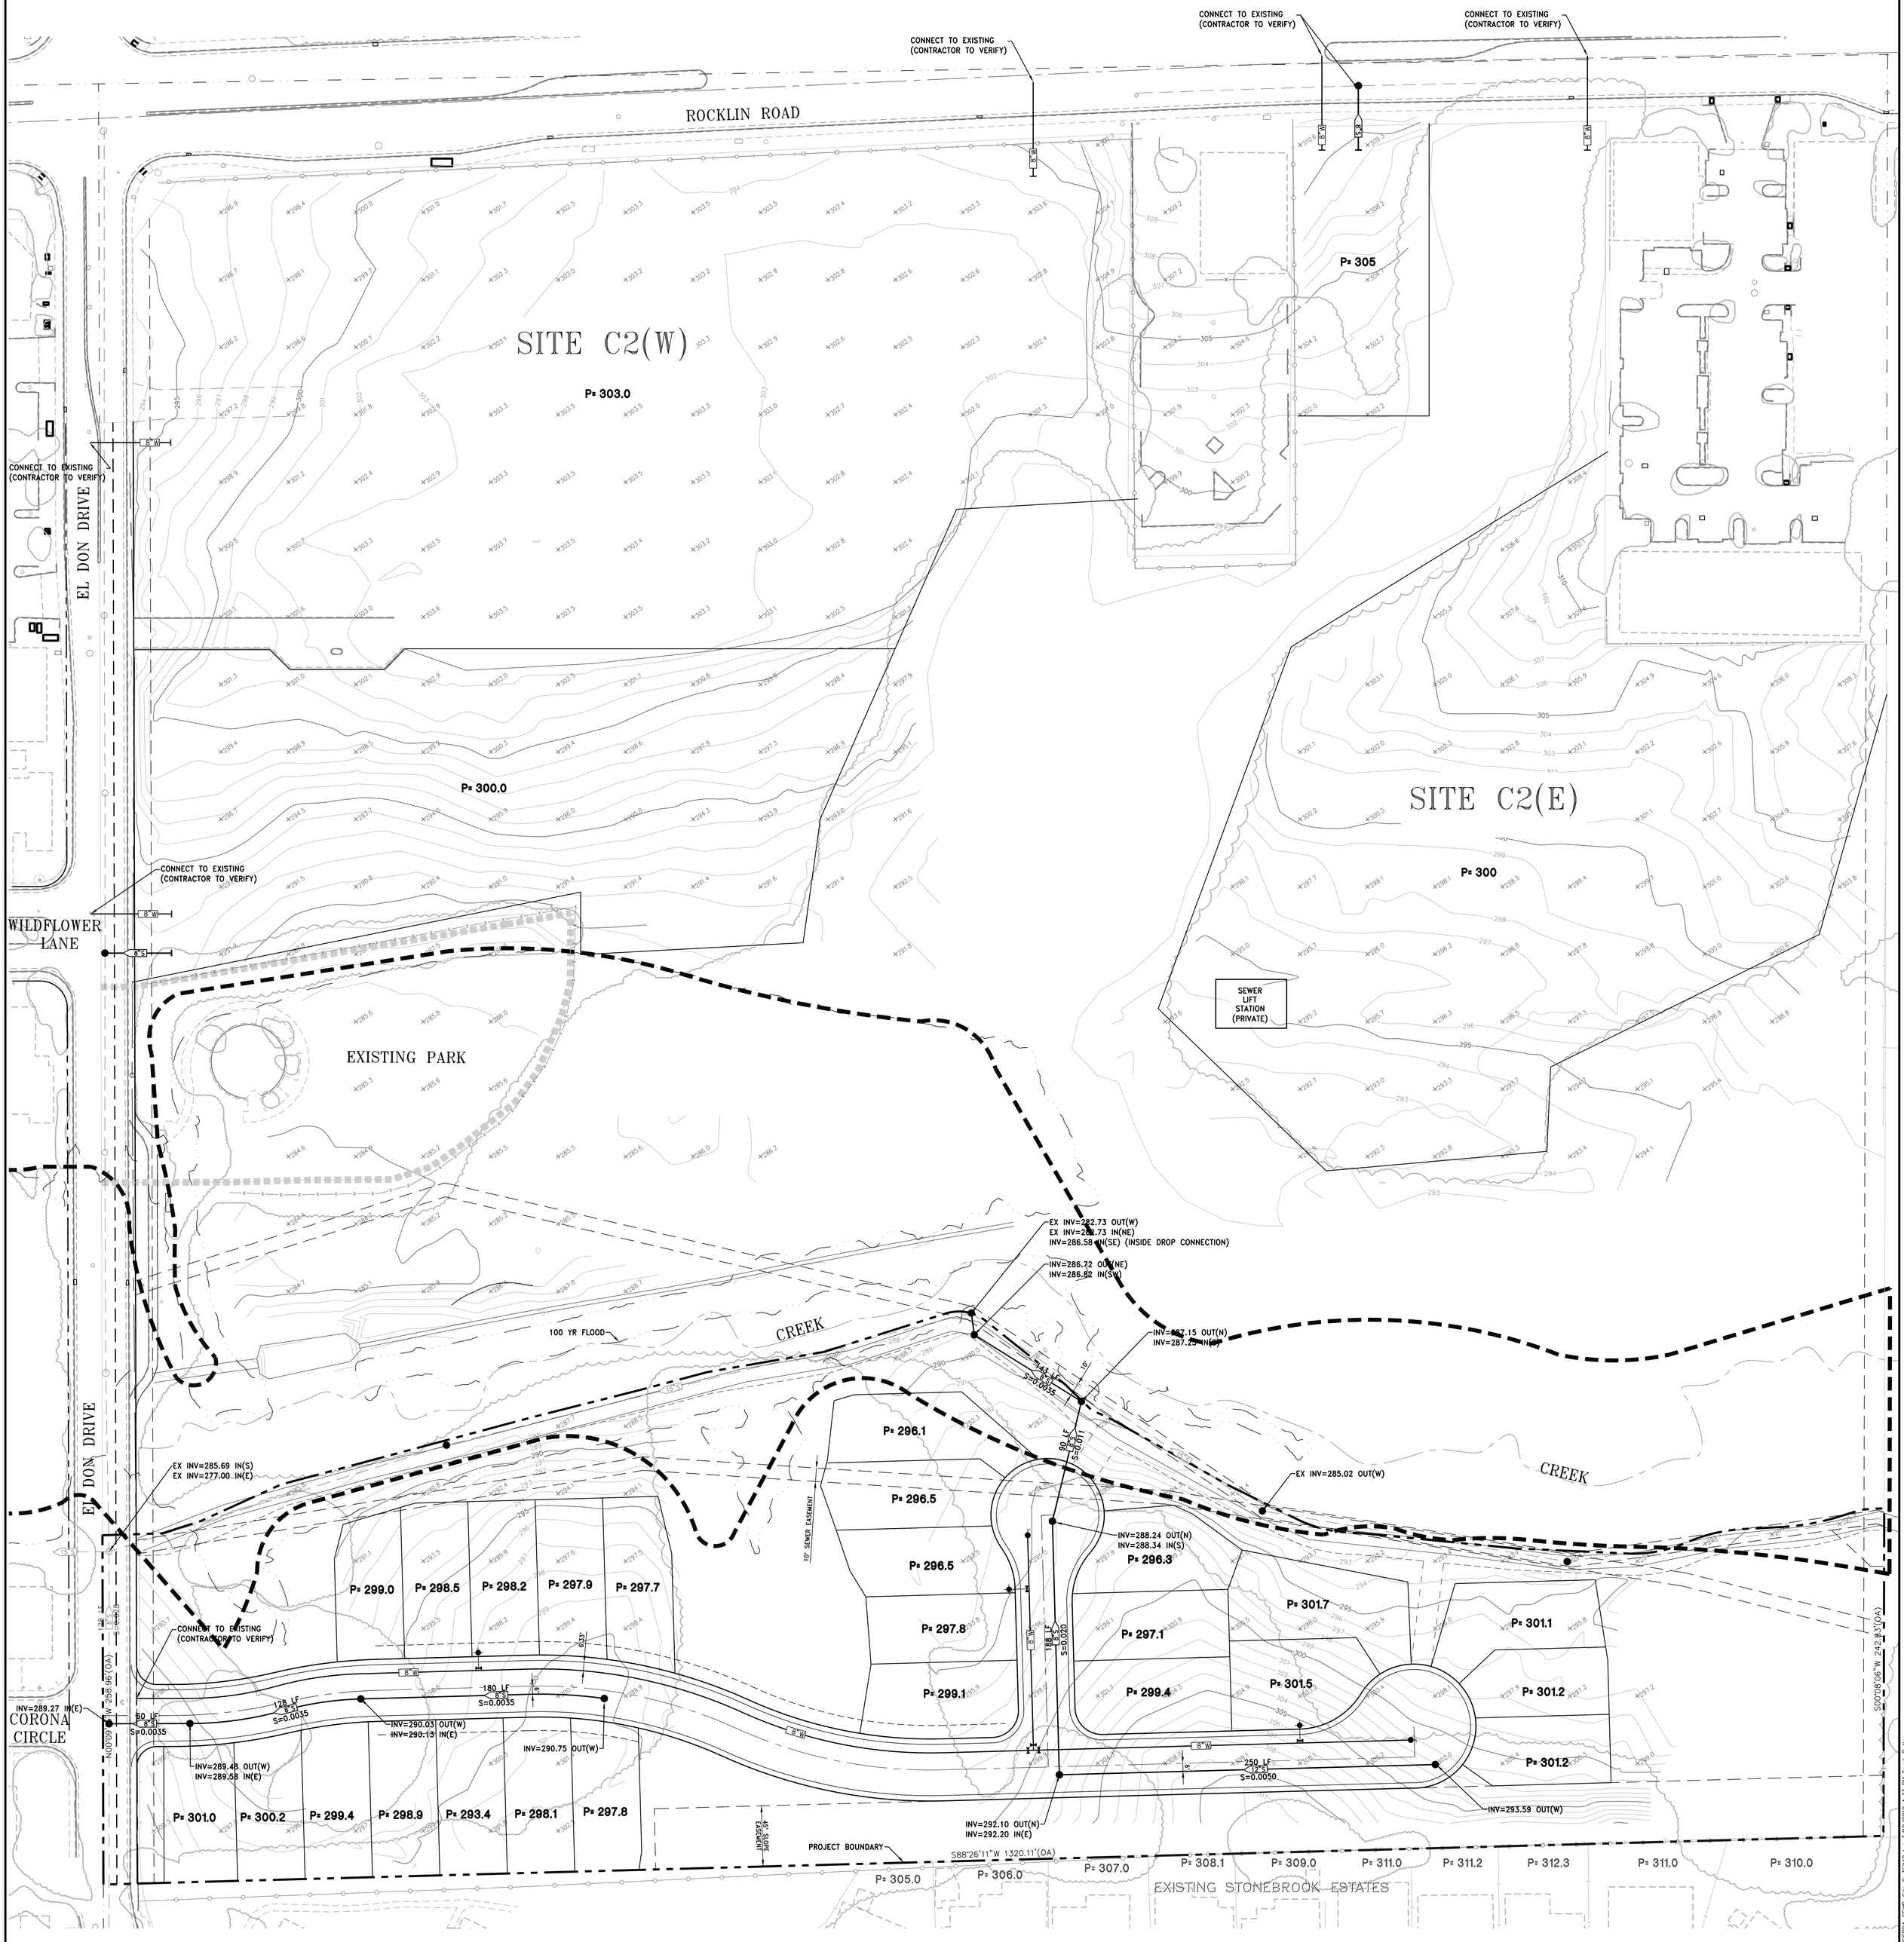

SEWER DESIGN

SEWER INVERTS AND SLOPES SHOWN ARE PRELIMINARY. FINAL INVERT ELEVATIONS AND SLOPES SHALL BE DETERMINED WITH FINAL DESIGN.

LEGEND:

- PROJECT / UNIT BOUNDARY
- 12"S — SANITARY SEWER LINE
- 8"W — DOMESTIC WATER LINE
- 48" SANITARY SEWER MANHOLE
- FIRE HYDRANT

40' 20' 0 40'

SCALE: 1" = 40'

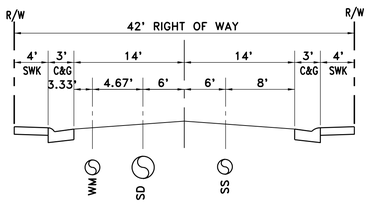

TYPICAL R/W & UTIL DIMENSIONS

N.T.S.

42' RIGHT OF WAY

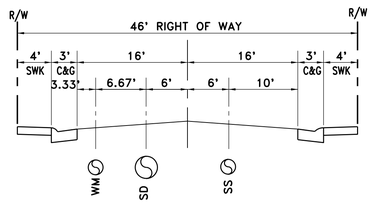

TYPICAL R/W & UTIL DIMENSIONS

N.T.S.

46' RIGHT OF WAY

WOOD RODGERS
BUILDING RELATIONSHIPS ONE PROJECT AT A TIME
3301 C St, Bldg. 100-B Tel 916.341.7760
Sacramento, CA 95816 Fax 916.341.7767

J:\3000-s\3256_East Sierra\3256 East Sierra C\Civil\Studies\Sewer\C-EXH-EAST_SIERRA_SEWR-Site C_36X48.dwg 3/18/2019 4:33 PM Sarah Butler